
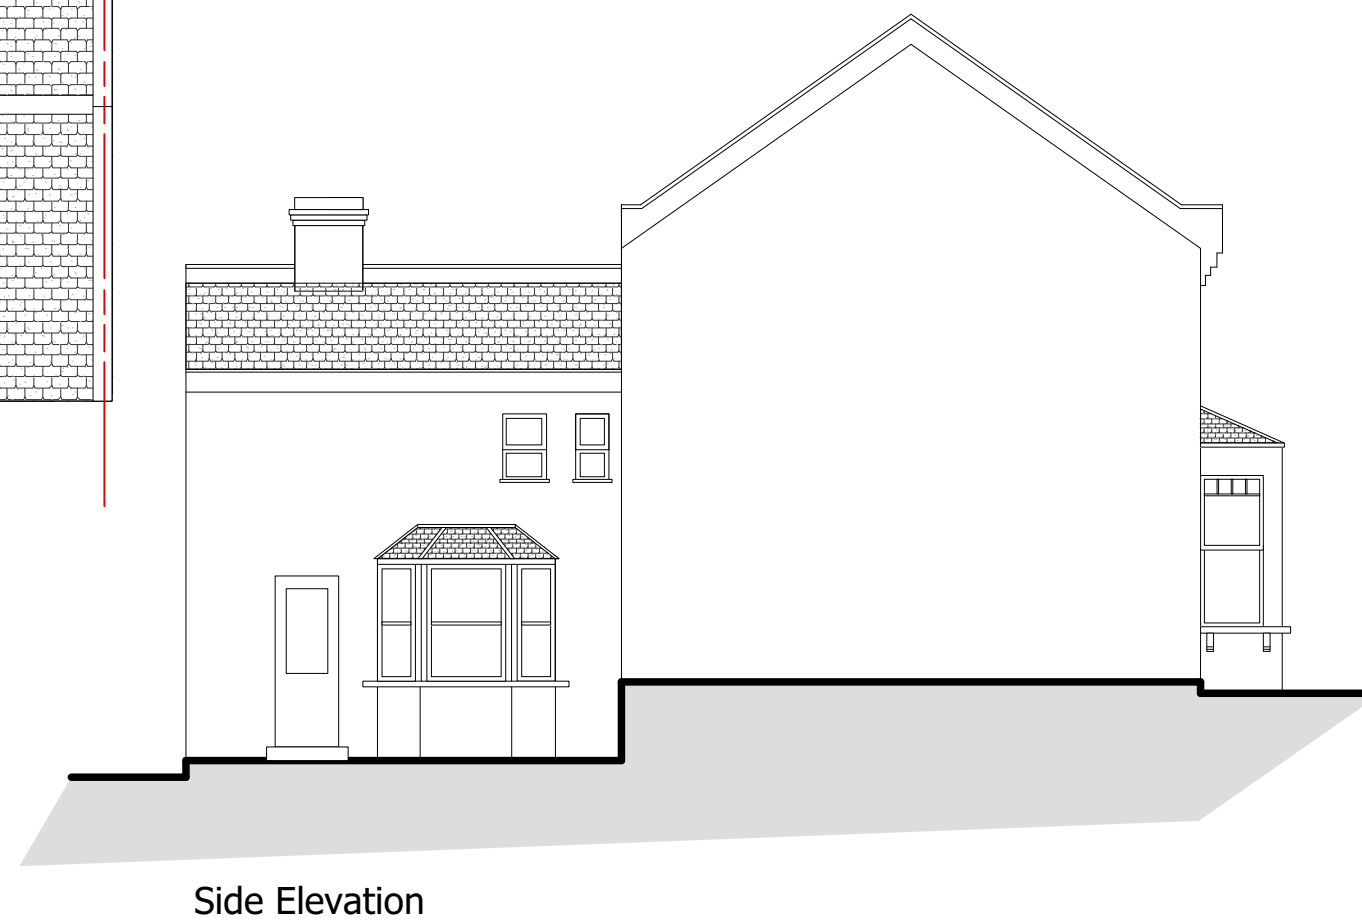
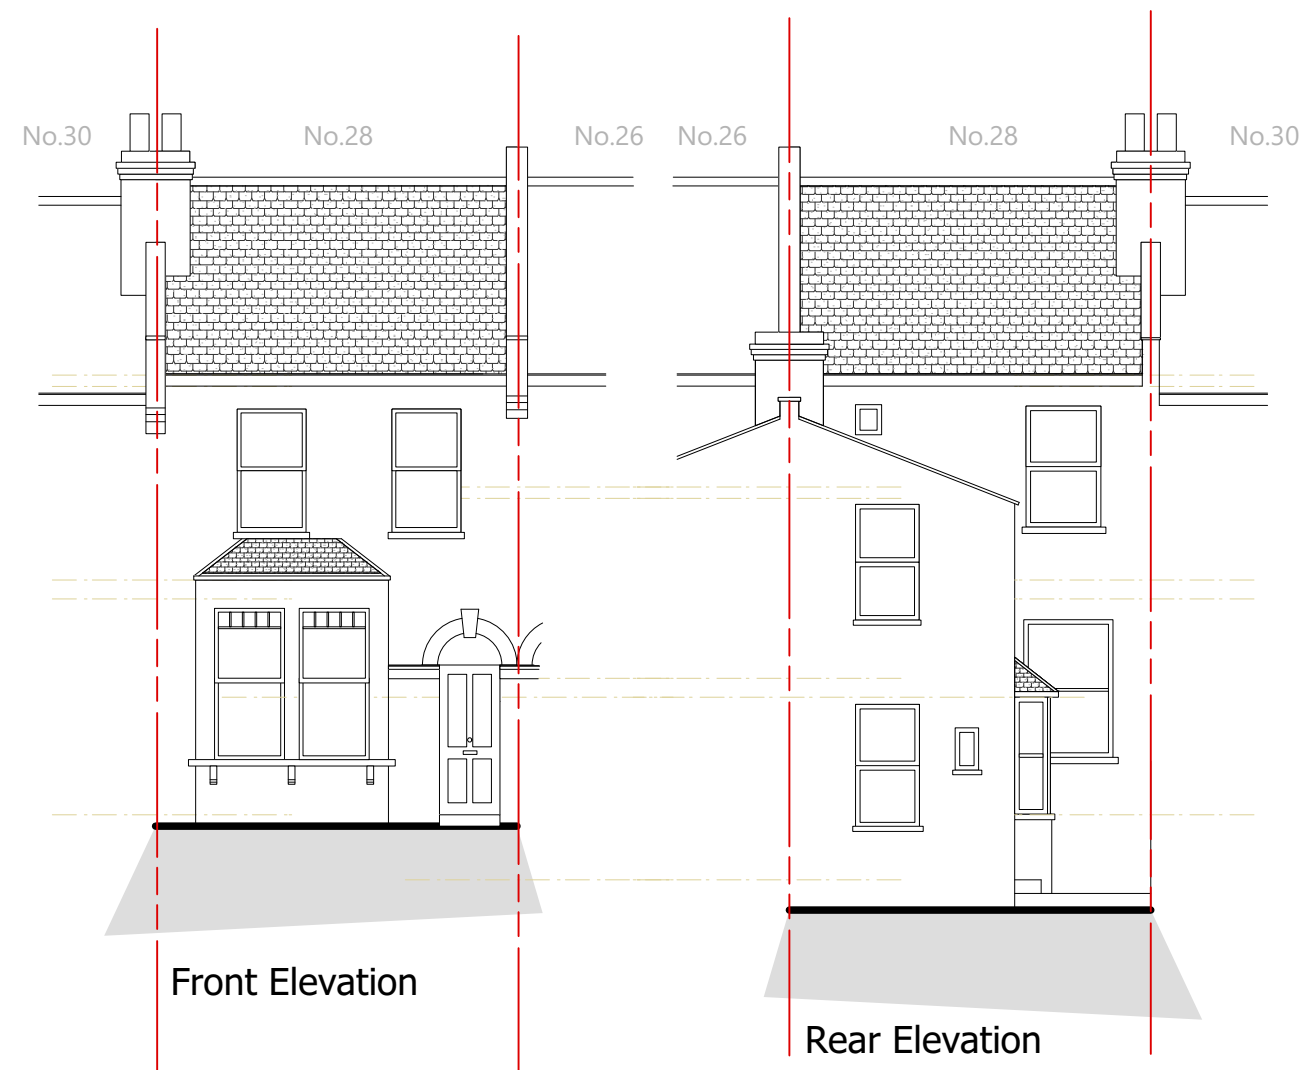
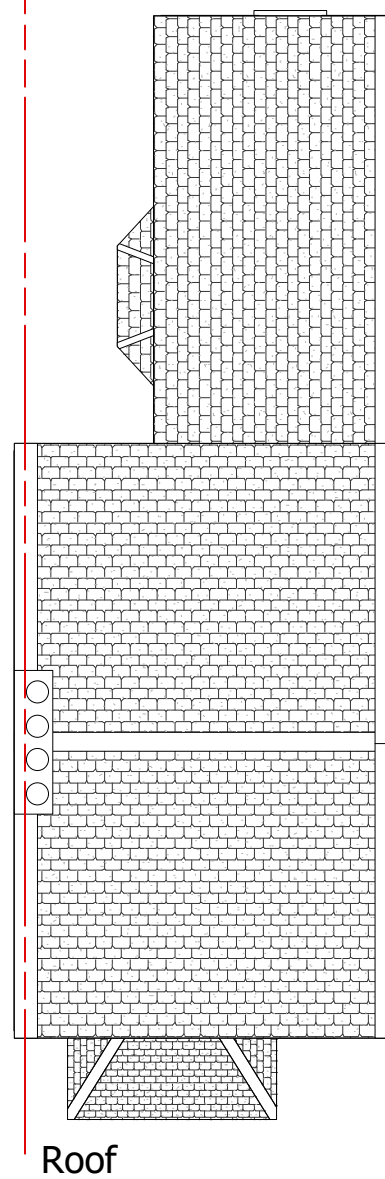
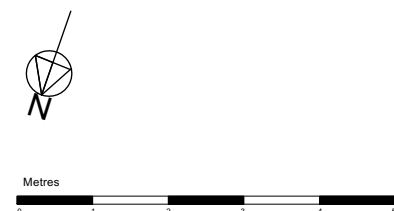


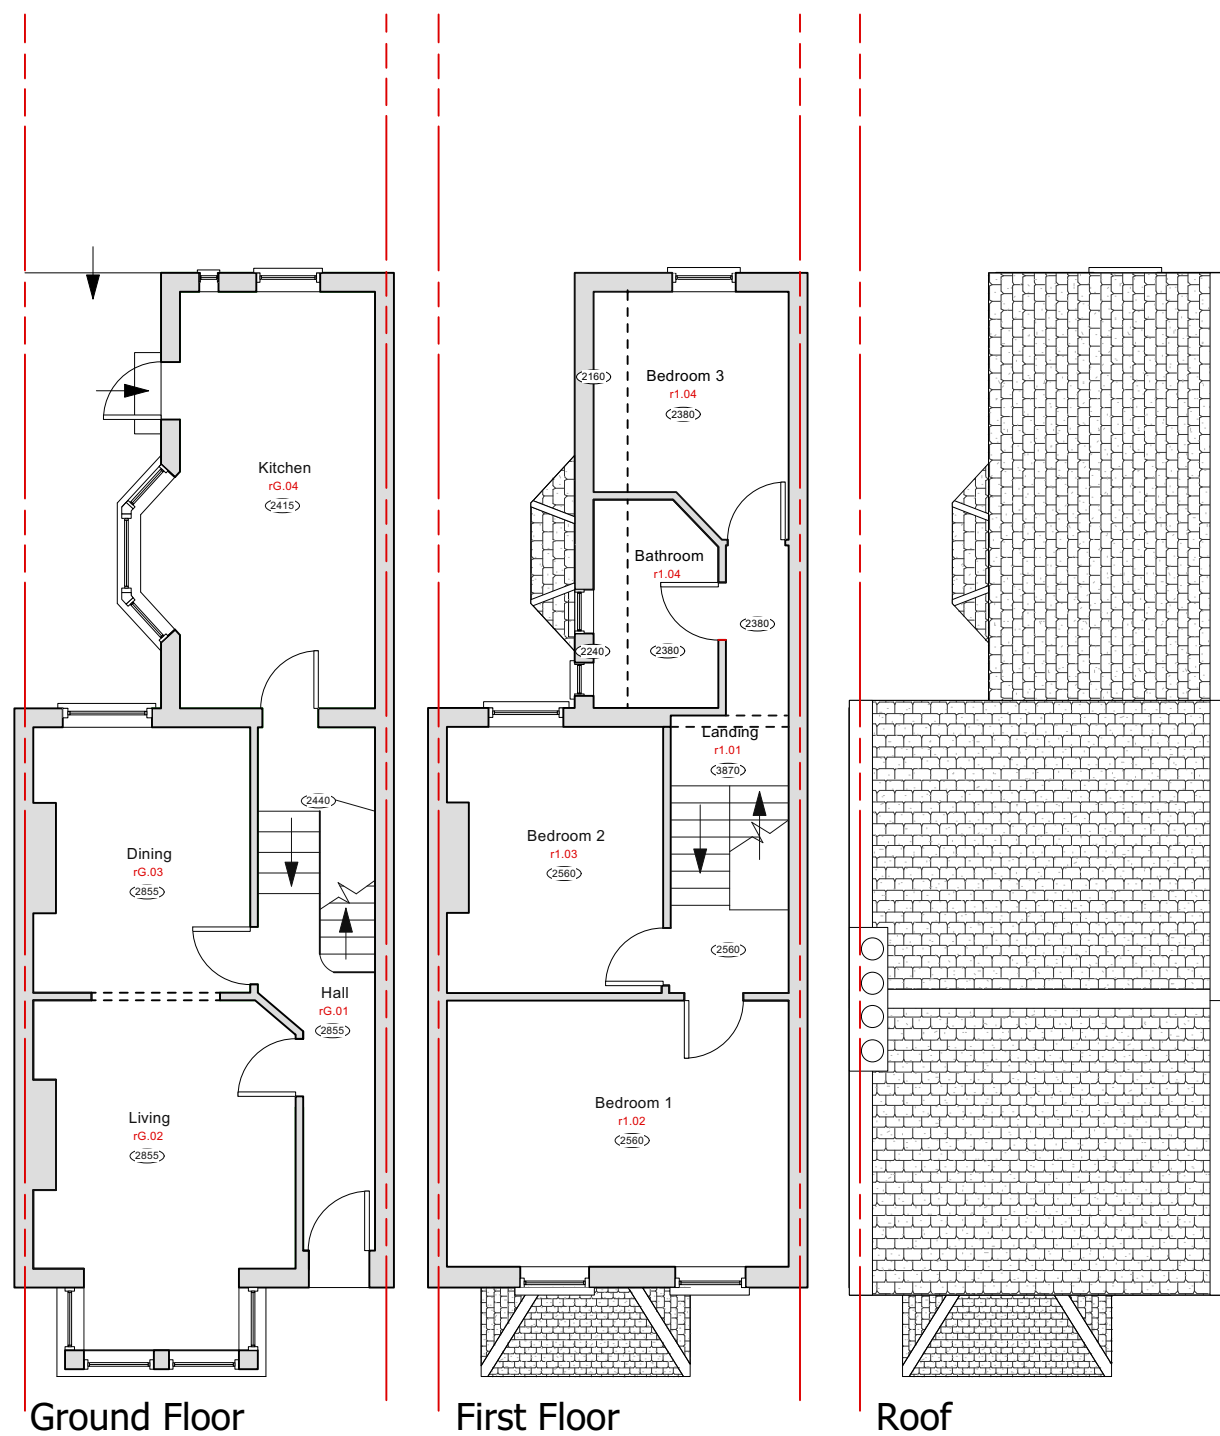

NOTES

This drawing is the property of Urban Design Build. Copyright is reserved & this drawing is issued on the condition that it is not copied, reproduced, retained or disclosed to any unauthorised person, either wholly or in part, without our consent.

This drawing is prepared solely for design and planning submission purposes. It is not intended or suitable for either Building Regulation or Construction purposes and should not be used for such.

All discrepancies to be reported to designers
Read drawings in conjunction with relevant
information.

[illegible]

84 George Crescent, London N10 1AN
020 8883 6487
info@urbandesignbuild.co.uk
www.urbandesignbuild.co.uk