



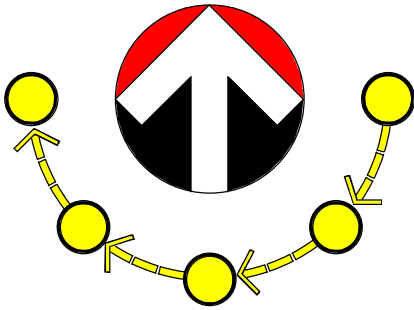

This drawing is subject to copyright and is not to be reproduced in part or whole without approval. Do not scale this drawing - check all dimensions on site.

0m 25m 50m 75m 100m

Drawing Scale 1:1250 @ A4

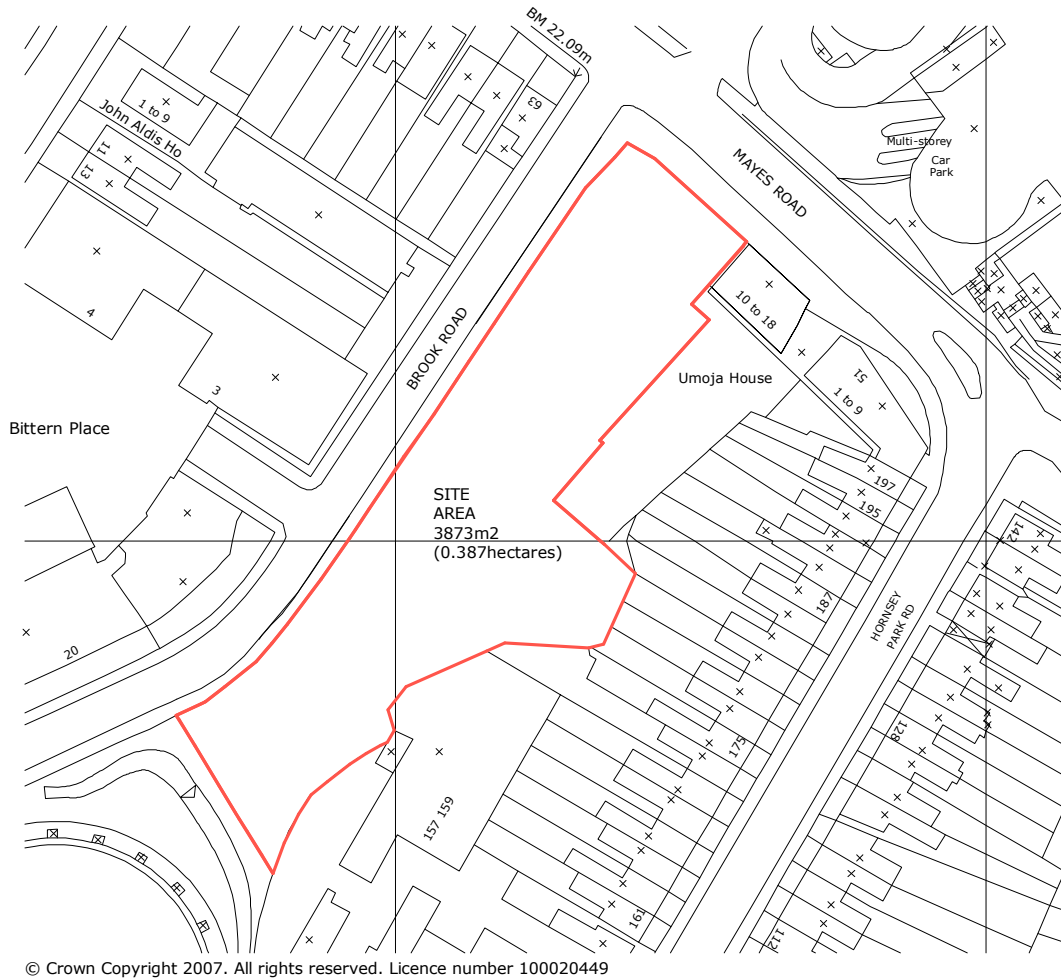

© Crown Copyright 2007. All rights reserved. Licence number 100020449

1

SITE LOCATION PLAN

1 : 1250

P1	ISSUED FOR PLANNING					26.04.2017	
Rev	Description					Date	
Cassidy+Ashton www.cassidyashton.co.uk Architecture + Building Surveying + Town Planning 10 Hunters Walk, Canal Street, Chester, CH1 4EB01244 402 900 7 East Cliff, Preston, Lancashire, PR1 3JE01772 258 356 C+A		Client		Drawing Title			
		Austringer Capital Limited		SITE LOCATION PLAN			
		Project		Drawn by	DEJ/AO	Checked by	AO/ND
		New Mixed Use Building - Brook Road / Mayes Road - Wood Green		Date	26.04.2017		
		C+A Job no.	8421	Status	PLANNING	Scale @ A4 1 : 1250	
		Drawing No.				Rev.	
		WGR-CAA-XX-XX-DR-A-0100				P1	