




- Notes
- 1- This drawing is not for construction
 - 2- All Dimensions are in millimeters
 - 3- Dimensions are not to be scaled directly from drawings
 - 4- All dimensions are to be checked on site and the Architect is to be informed of any discrepancies before construction commences
 - 5- All references to drawings refer to current revision of that drawing
 - 6- The Copyright of this drawing belongs to Architectural Design Point Limited.

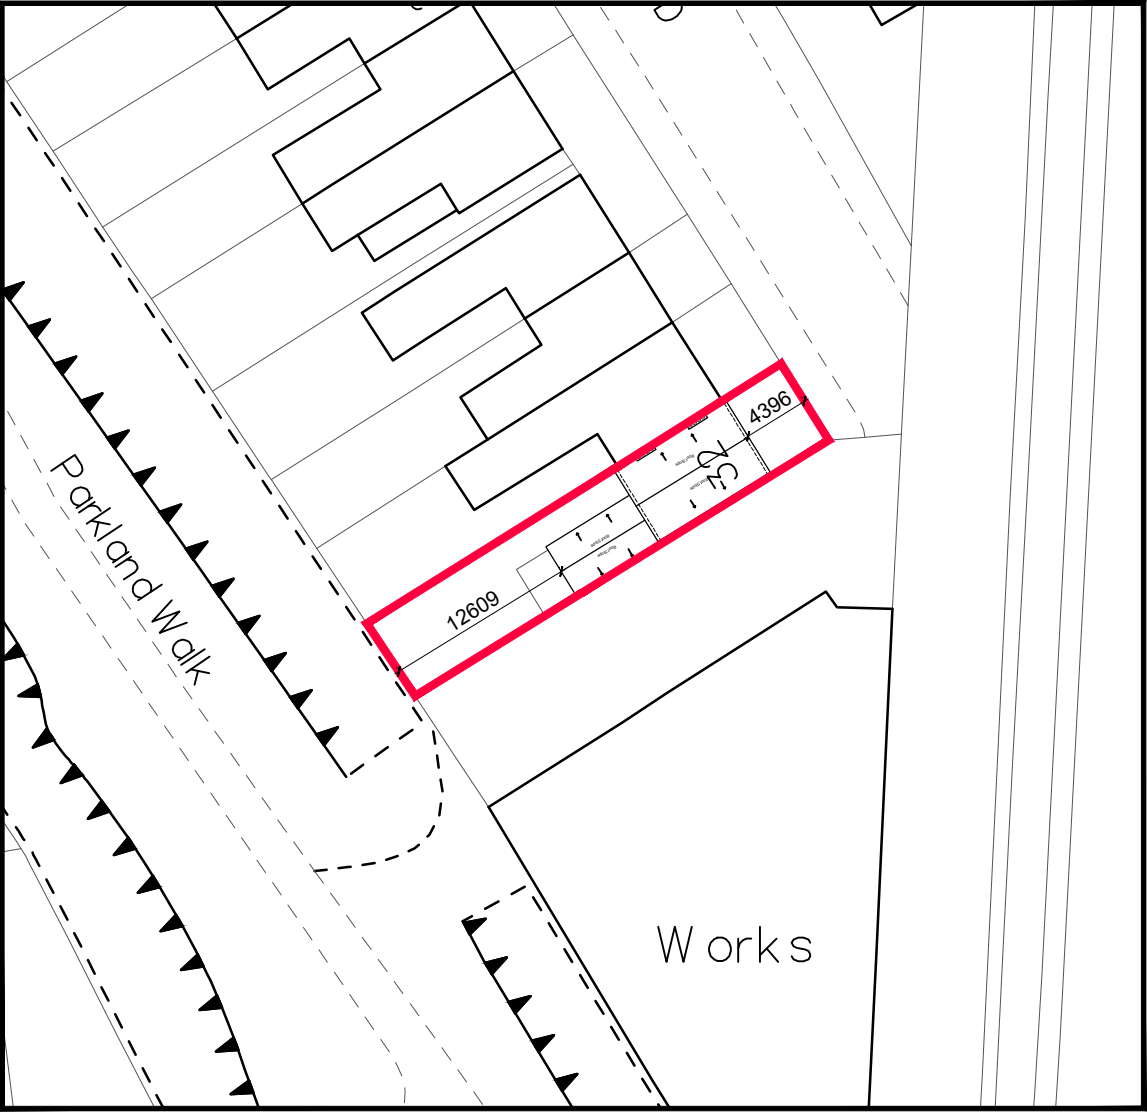

scale 1:500



EXISTING BLOCK PLAN



PROPOSED BLOCK PLAN

Rev.	Date	Revisions
FOR PLANNING		
 ARCHITECTURAL DESIGN POINT 8-10 Silver Street, Enfield, EN1 3ED Office: 0208 367 7479 Tel: 0796 029 9656 Email: info@adplondon.co.uk		
Client	Mr Ismail Hazar	
Project	32 Scarborough Road, N4 4LT	
Scale	1/500@A3	Date 05/2023
Drawn By	S.A	Checked By H.C
Project No.	Drawing No.	Revision
230302-01	A114	-
Drawing title		
Existing & Proposed Block Plans		