


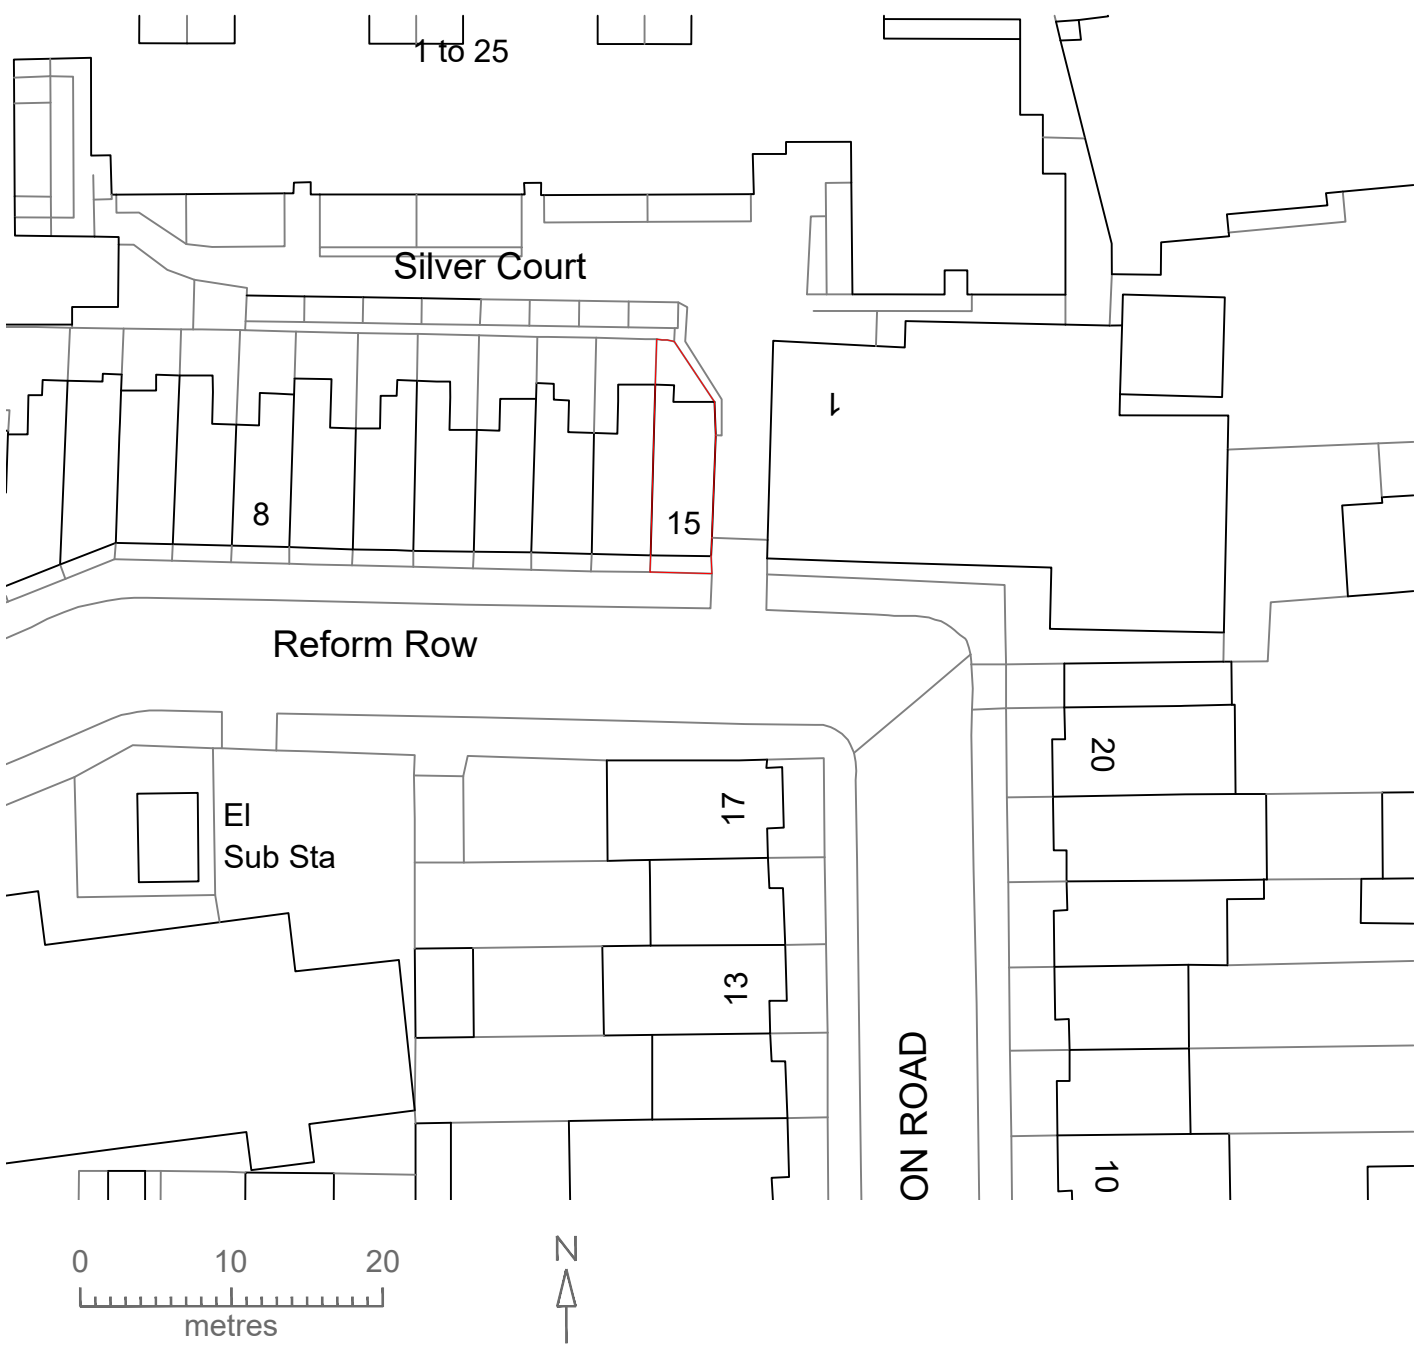

PLANNING

Title	Project Address:			
	15 Reform Row, Bruce (			
Client	Scale		Paper Size	
	1:500		A4	
Klajti Pustina	DATE	Drawn	Drawing Number	Rev
	05/2023	JVF	PL01	-

FIGURED DIMENSIONS MAY BE TAKEN FROM THIS DRAWING. ALL DIMENSIONS TO BE CHECKED AND CONFIRMED ON SITE