


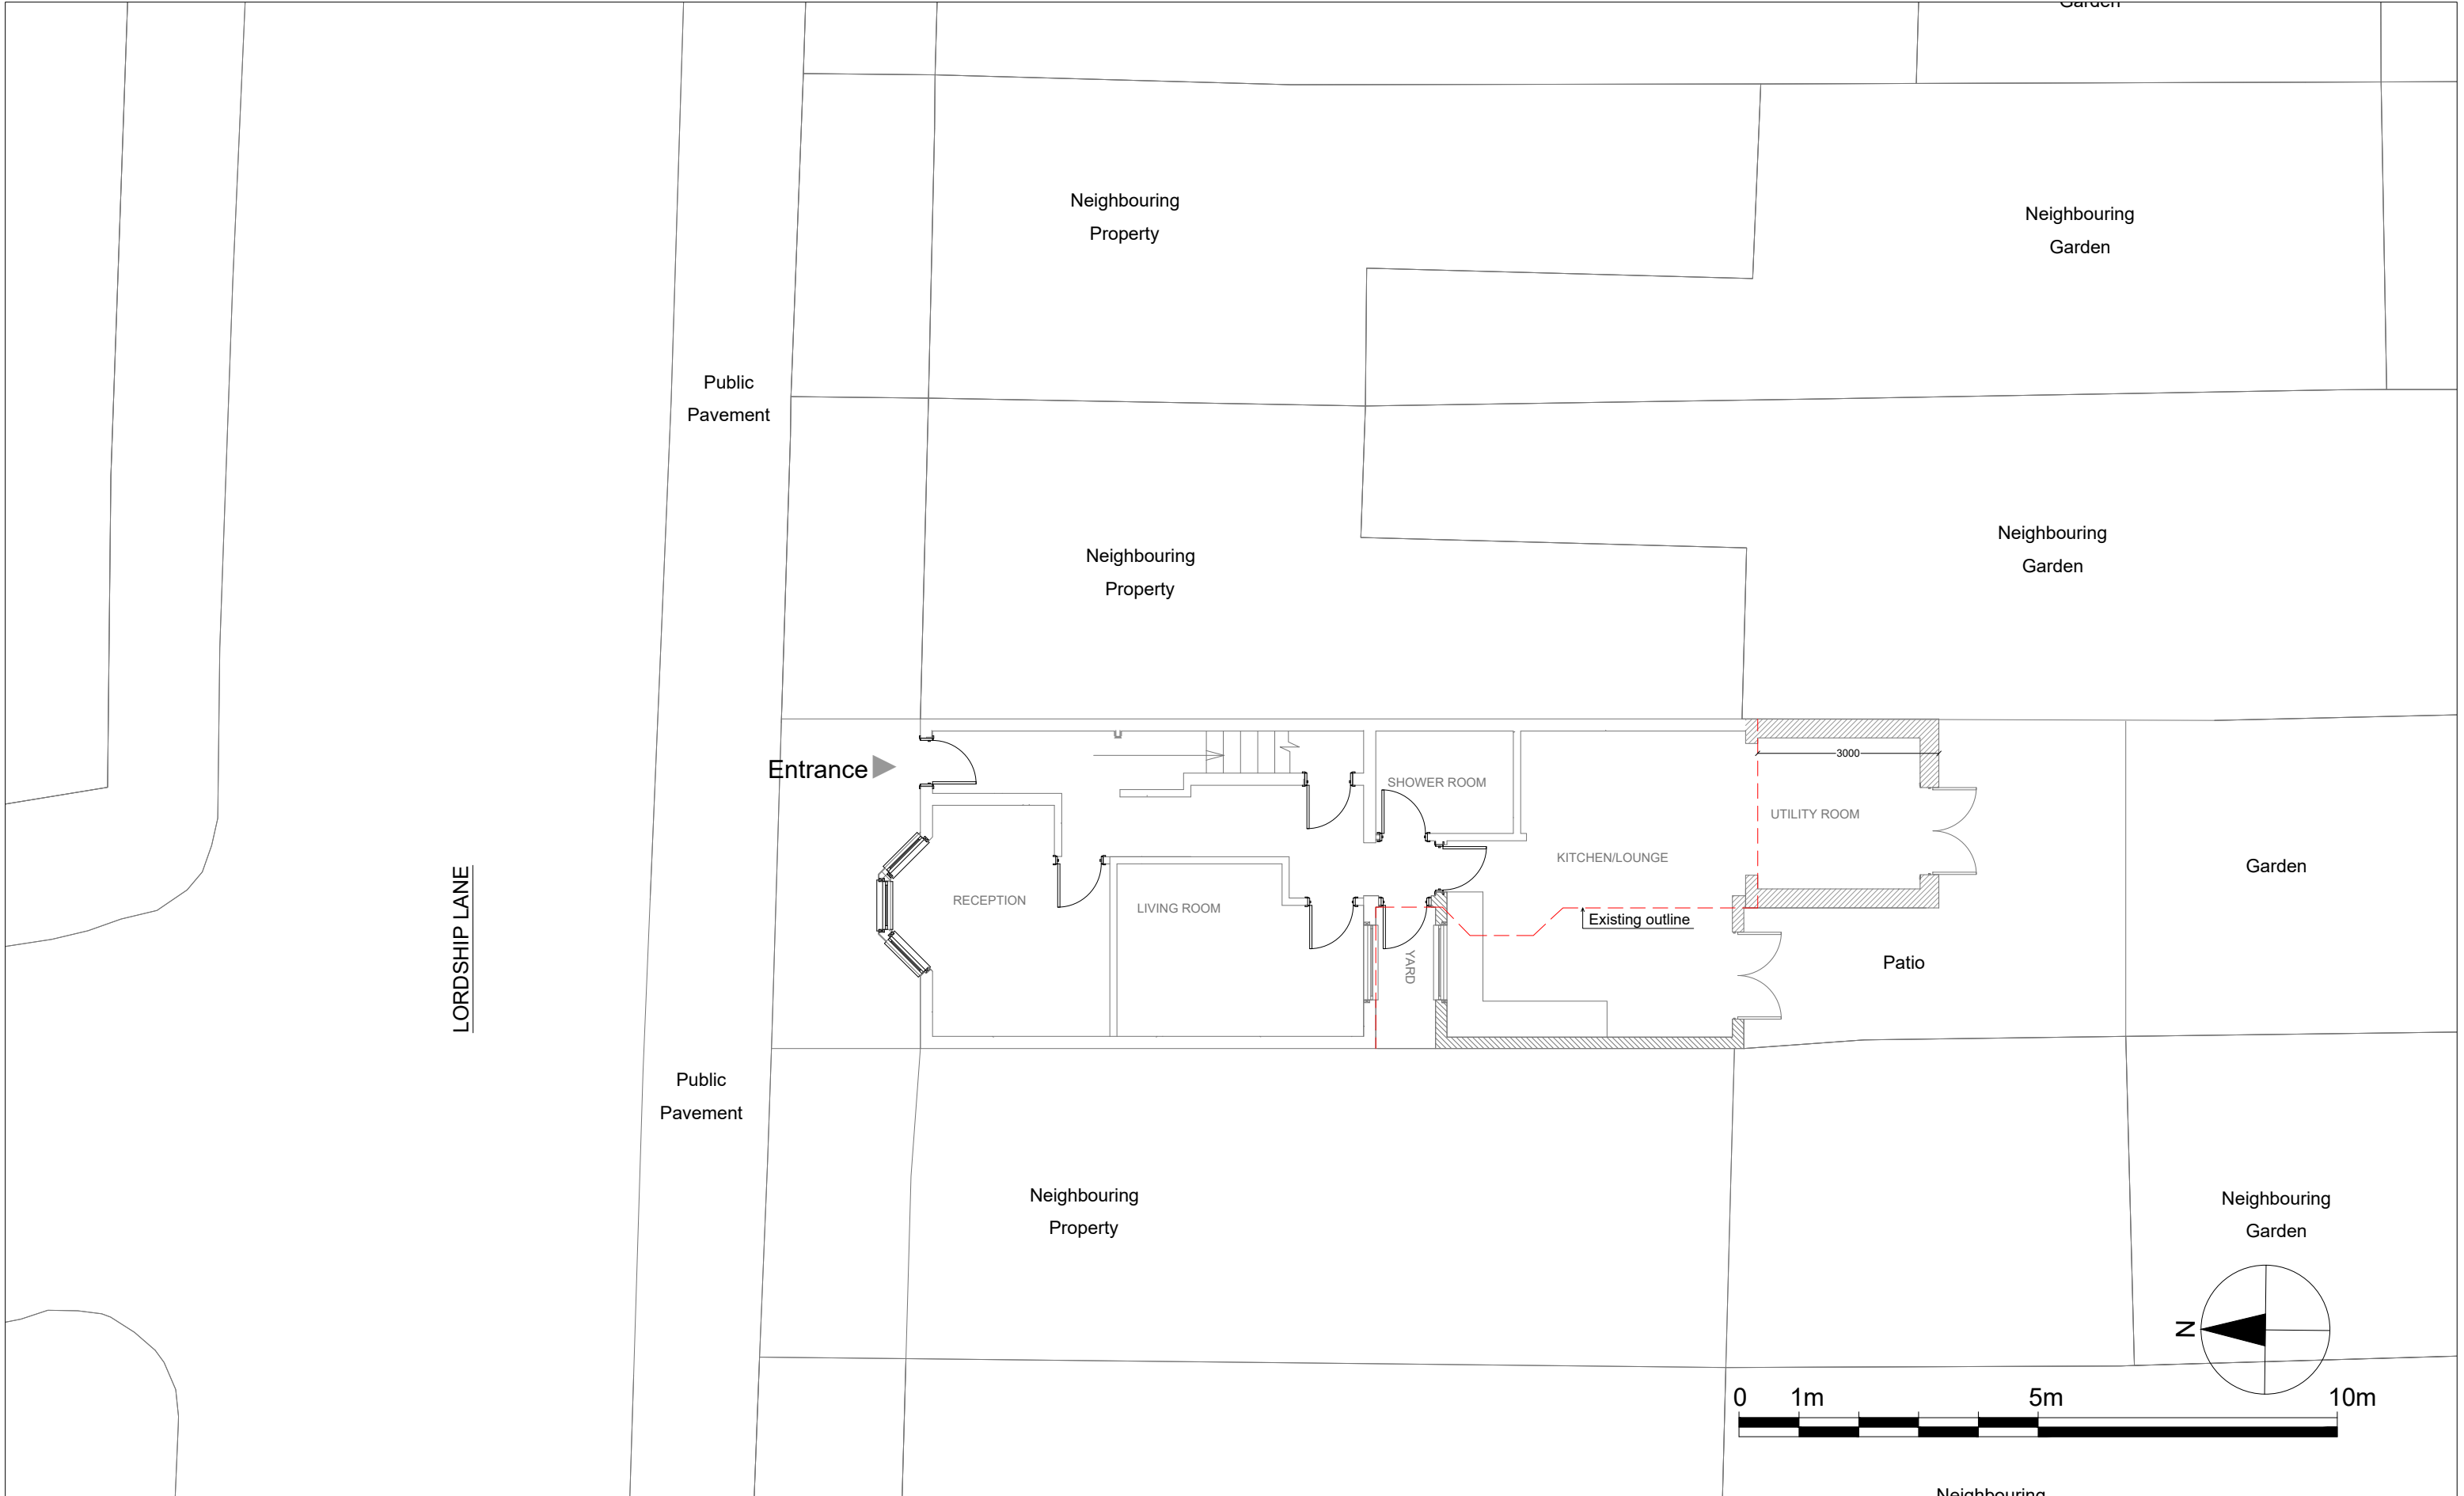

REVISIONS

REV	DATE	DESCRIPTION	BY	CH

PROJECT TITLE
45 Lordship Lane, Tottenham

DATE
May 2023

REVISION
/

DRAWING TITLE
Proposed - Ground Floor
CLIENT

DRAWING No.
LDSLN-P101

SCALE @ A3
1:100