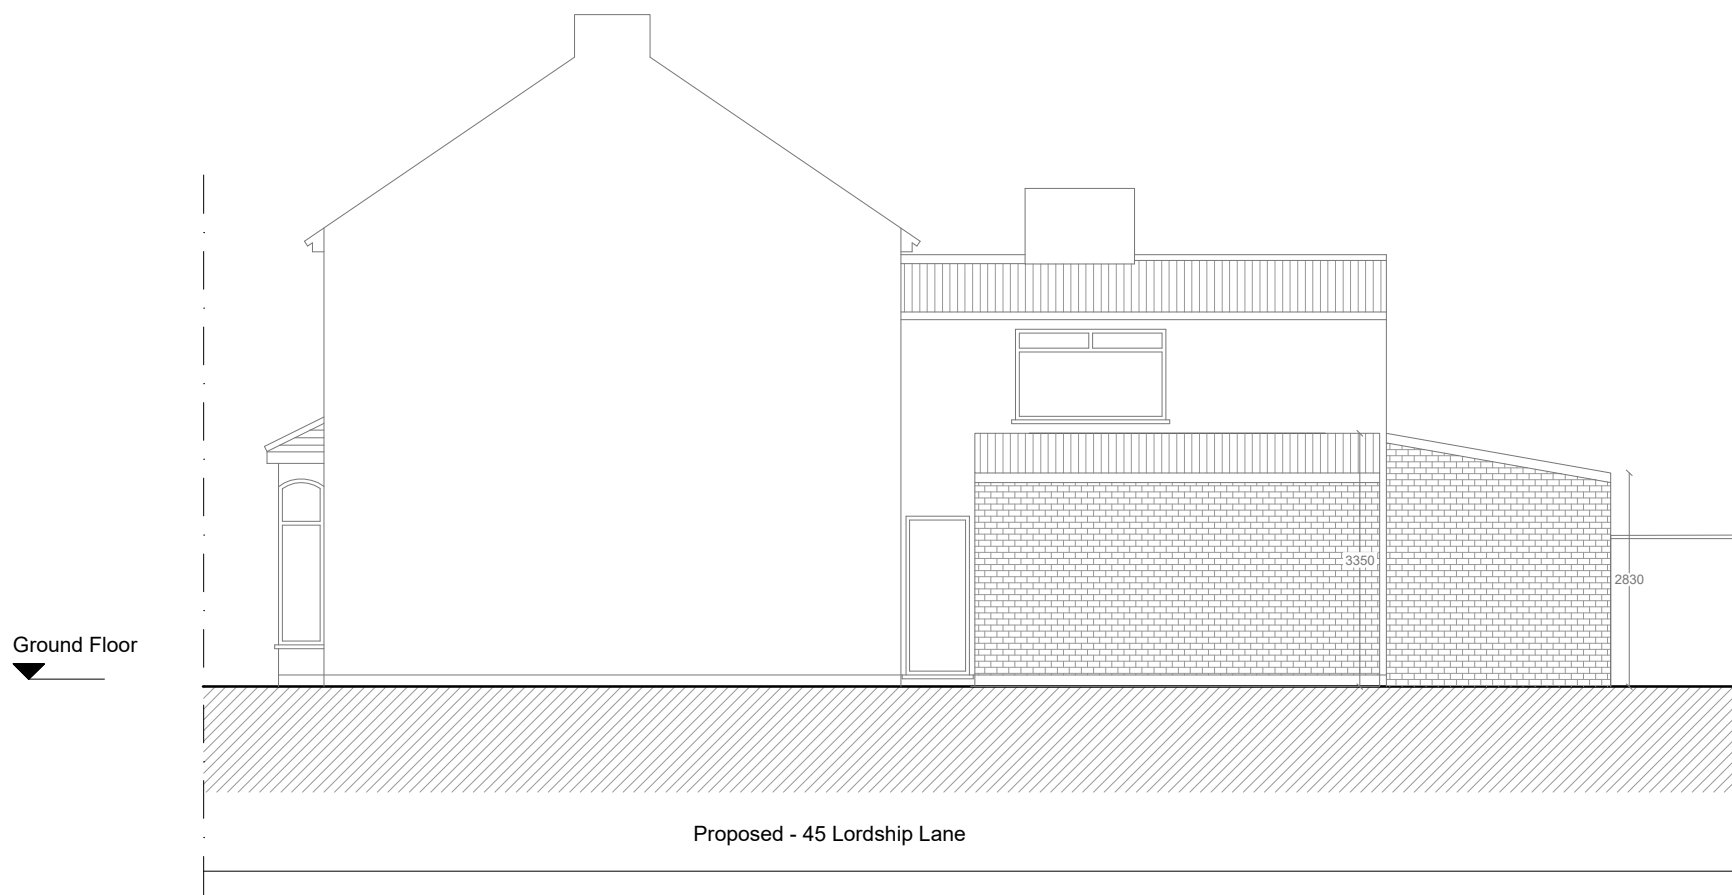


REVISIONS

REV	DATE	DESCRIPTION	BY	CH

PROJECT TITLE

45 Lordship Lane, Tottenham

DATE

May 2023

REVISION

/

DRAWING TITLE

Proposed - Side Elevation

CLIENT

DRAWING No.

LDSLN-E102

SCALE @ A3

1:100