
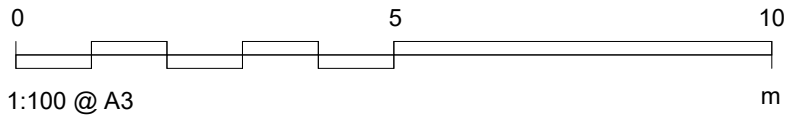
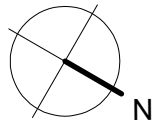
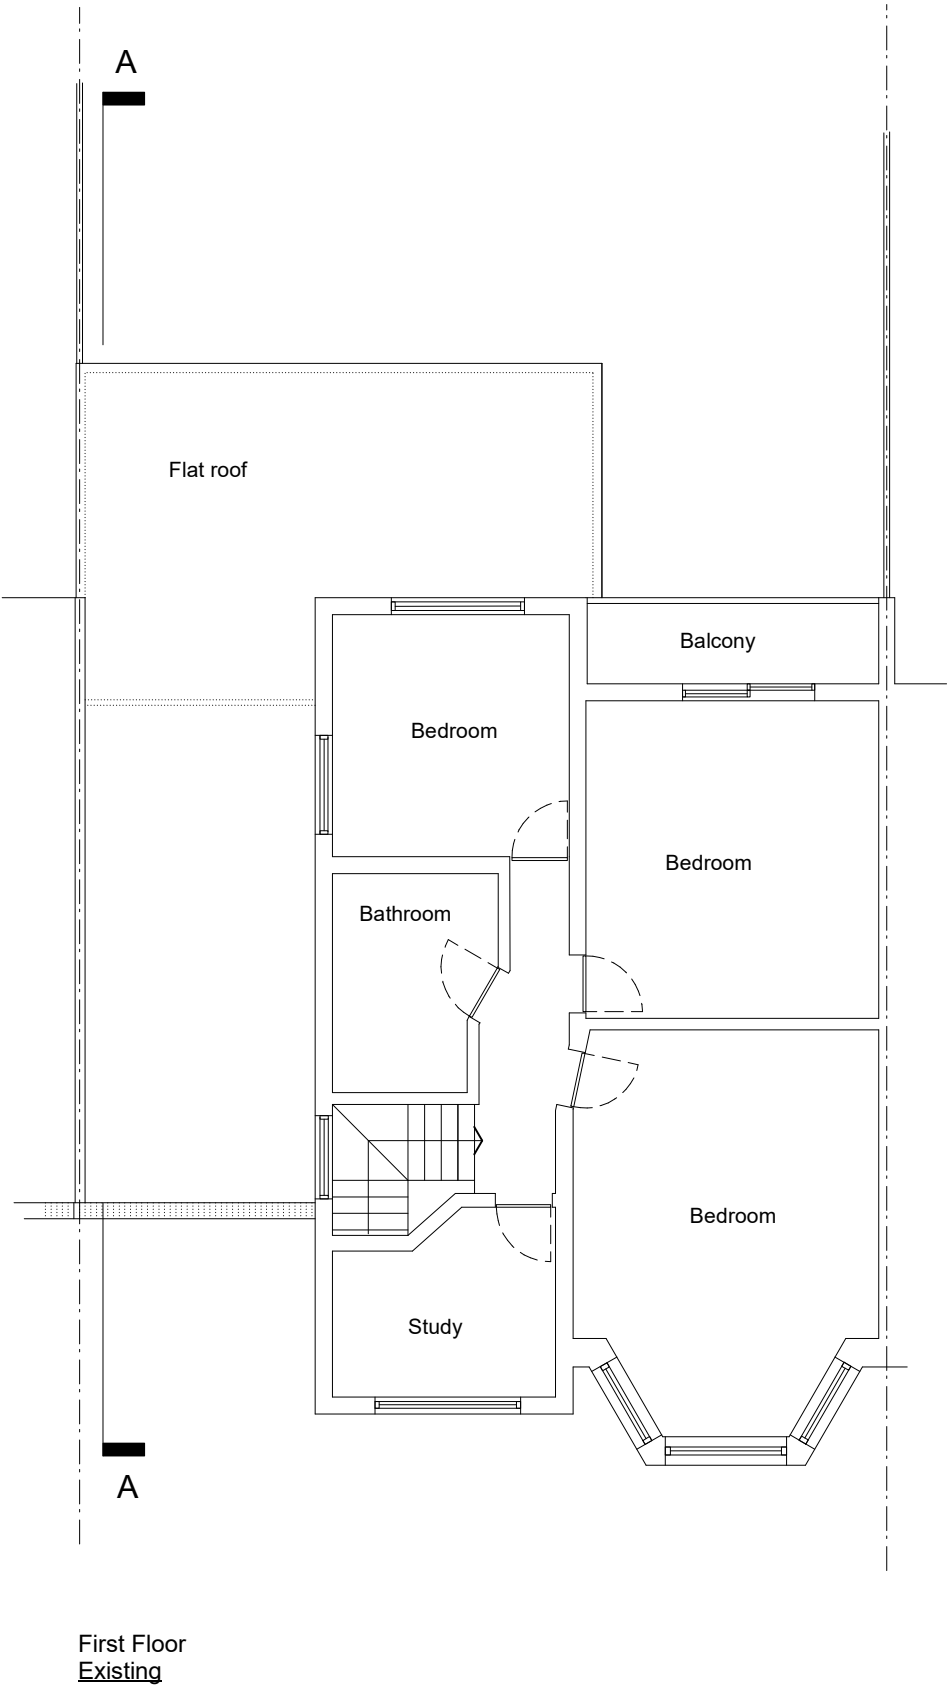


PLANNING

- NOTES:
- Information for Planning submission only
 - All proposals subject to structural investigation
 - All proposals subject to Party Wall legislation, as applicable
 - All proposals subject to Building Regulations compliance
 - Appointments due to Health & Safety legislation to be the responsibility of the property owner/client and to take account of Construction (Design & Management) Regulations
 - Do not scale from drawing. All dimensions to be checked on site and any discrepancies to be notified to the owner.

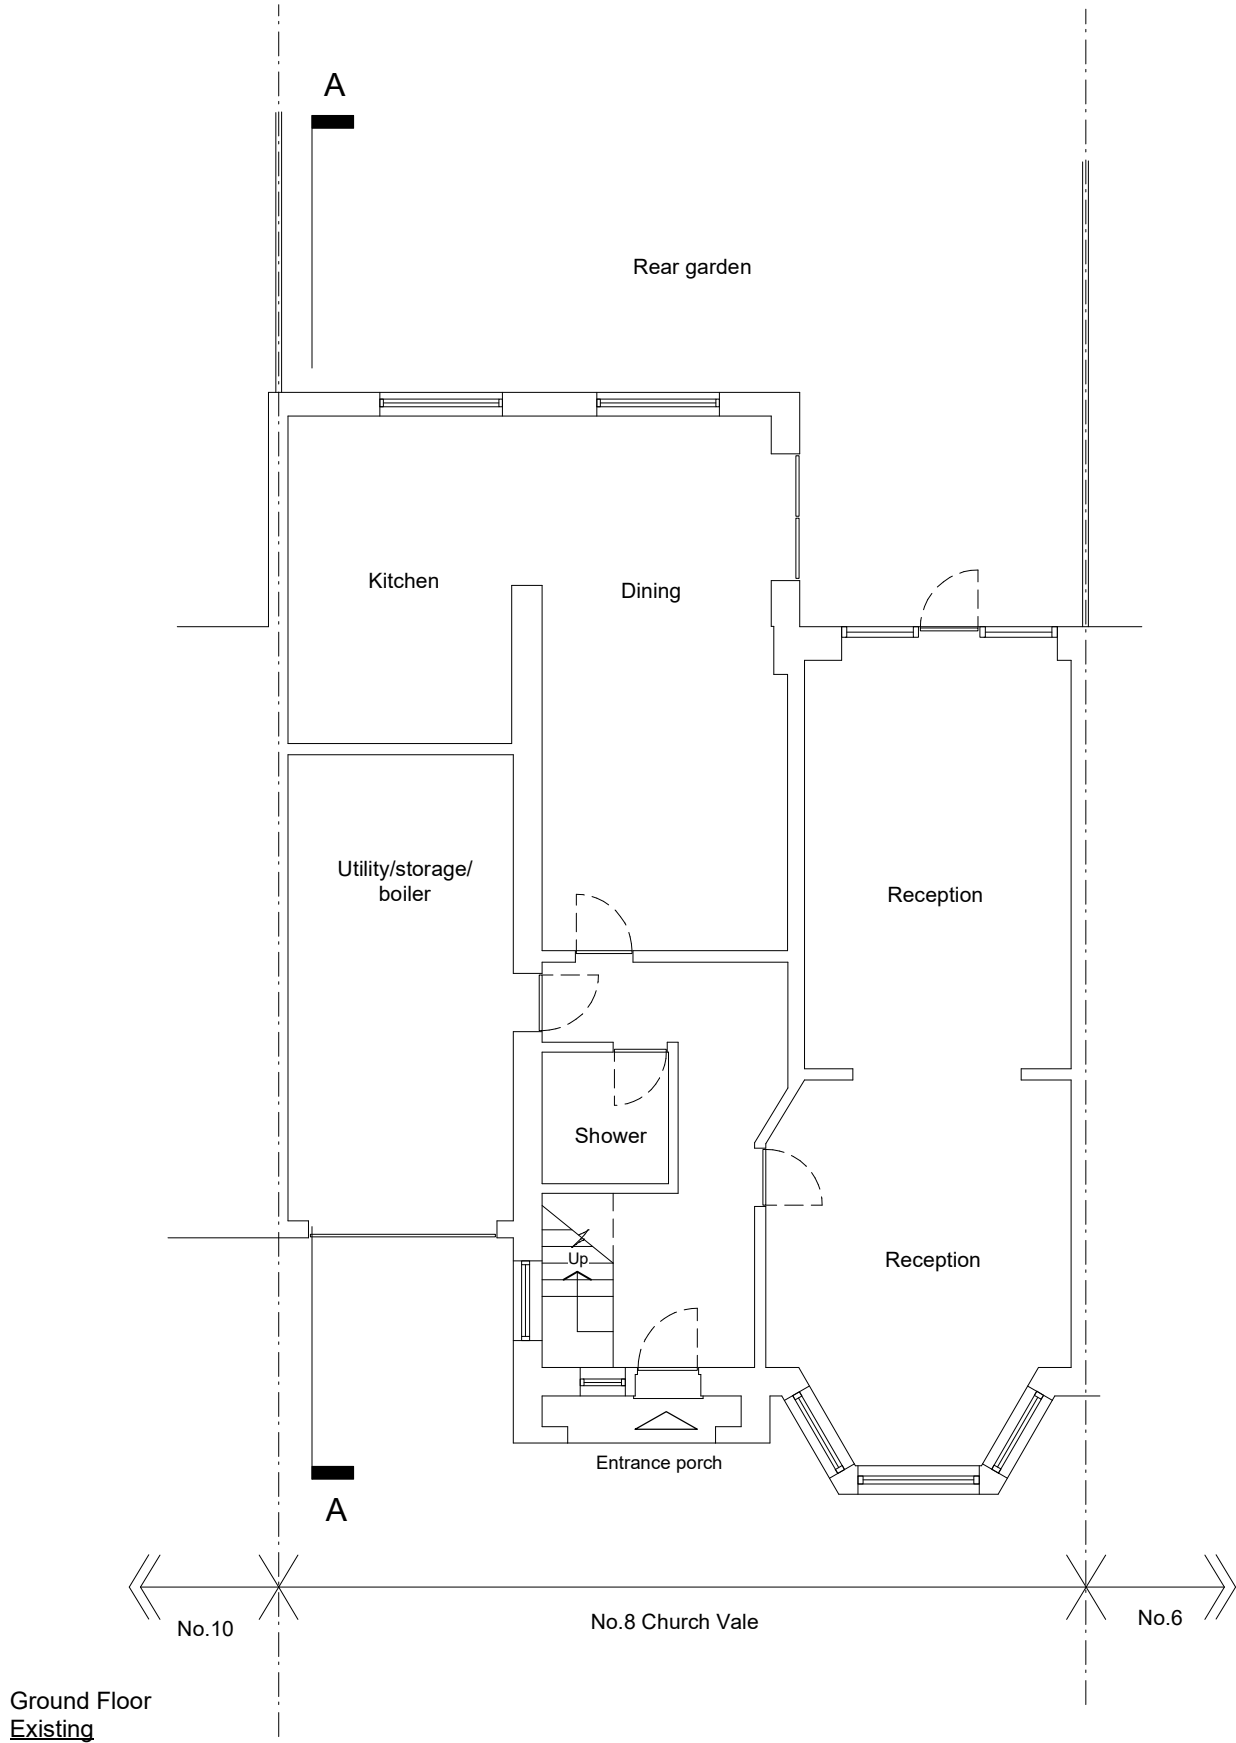

SITE:
8 CHURCH VALE
N2 9PA

PROJECT:
SIDE AND REAR EXTENSIONS,
ROOF EXTENSION,
LOFT CONVERSION
AND REAR DORMER

DRAWING:
GROUND & FIRST FLOOR
PLANS - EXISTING

ROBERT BIRBECK ARCHITECT
195 RUSKIN PARK HOUSE
LONDON SE1 8TN
07944 722 640
robert@robertbirbeckarchitect.co.uk
www.robertbirbeckarchitect.co.uk

DATE: May 2023

SCALE: 1:100 @ A3

No.: 8CV/P/01