


Proposed Front Garden Section @ 1:100

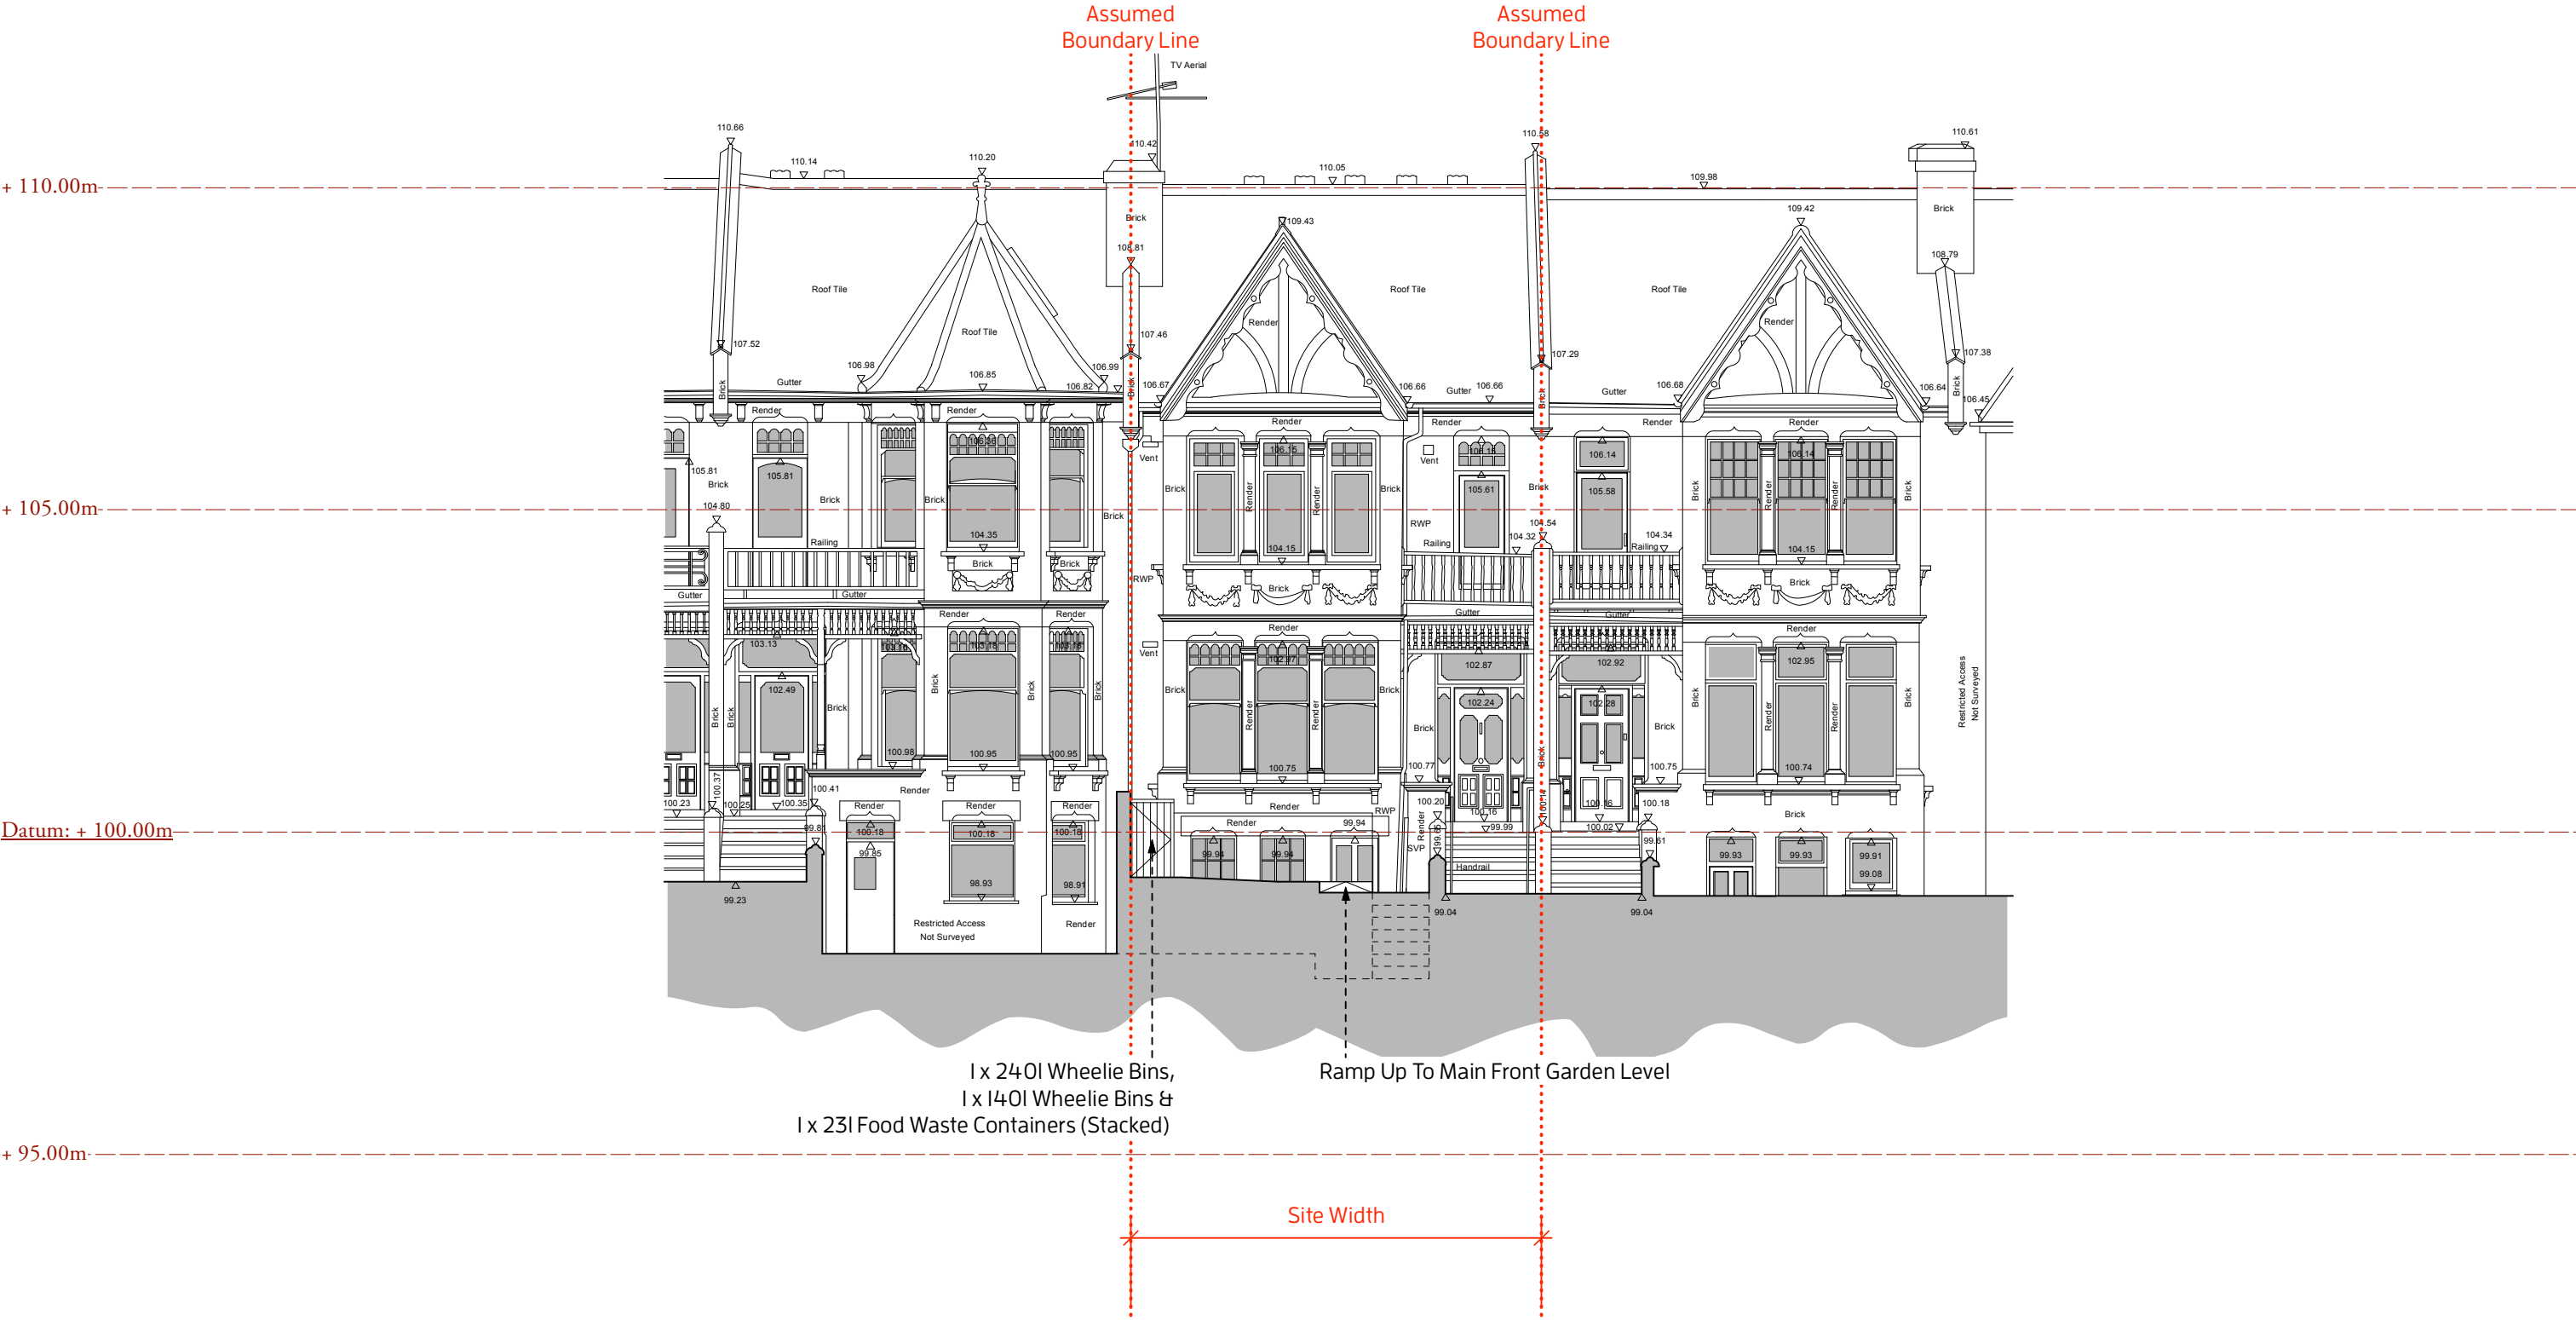

Christopher Tredway Architects

3rd Floor, 175 - 176 Tottenham Court Road, London W1T 7NX.
E Mail: office@christredway.co.uk Phone: +44 (0)20 7101 9336

24 Rosebery Gardens

Site: Lower Ground Floor, 24 Rosebery Gardens, London N8 8SH.

Title: Proposed Front Garden Section
Date: 05/05/2023

Job No: 084
Drawing No: 084 / SK_02
Revision: /
Scale: 1:100 @ 100% A3 L

© Christopher Tredway Architects Ltd. 2023

