




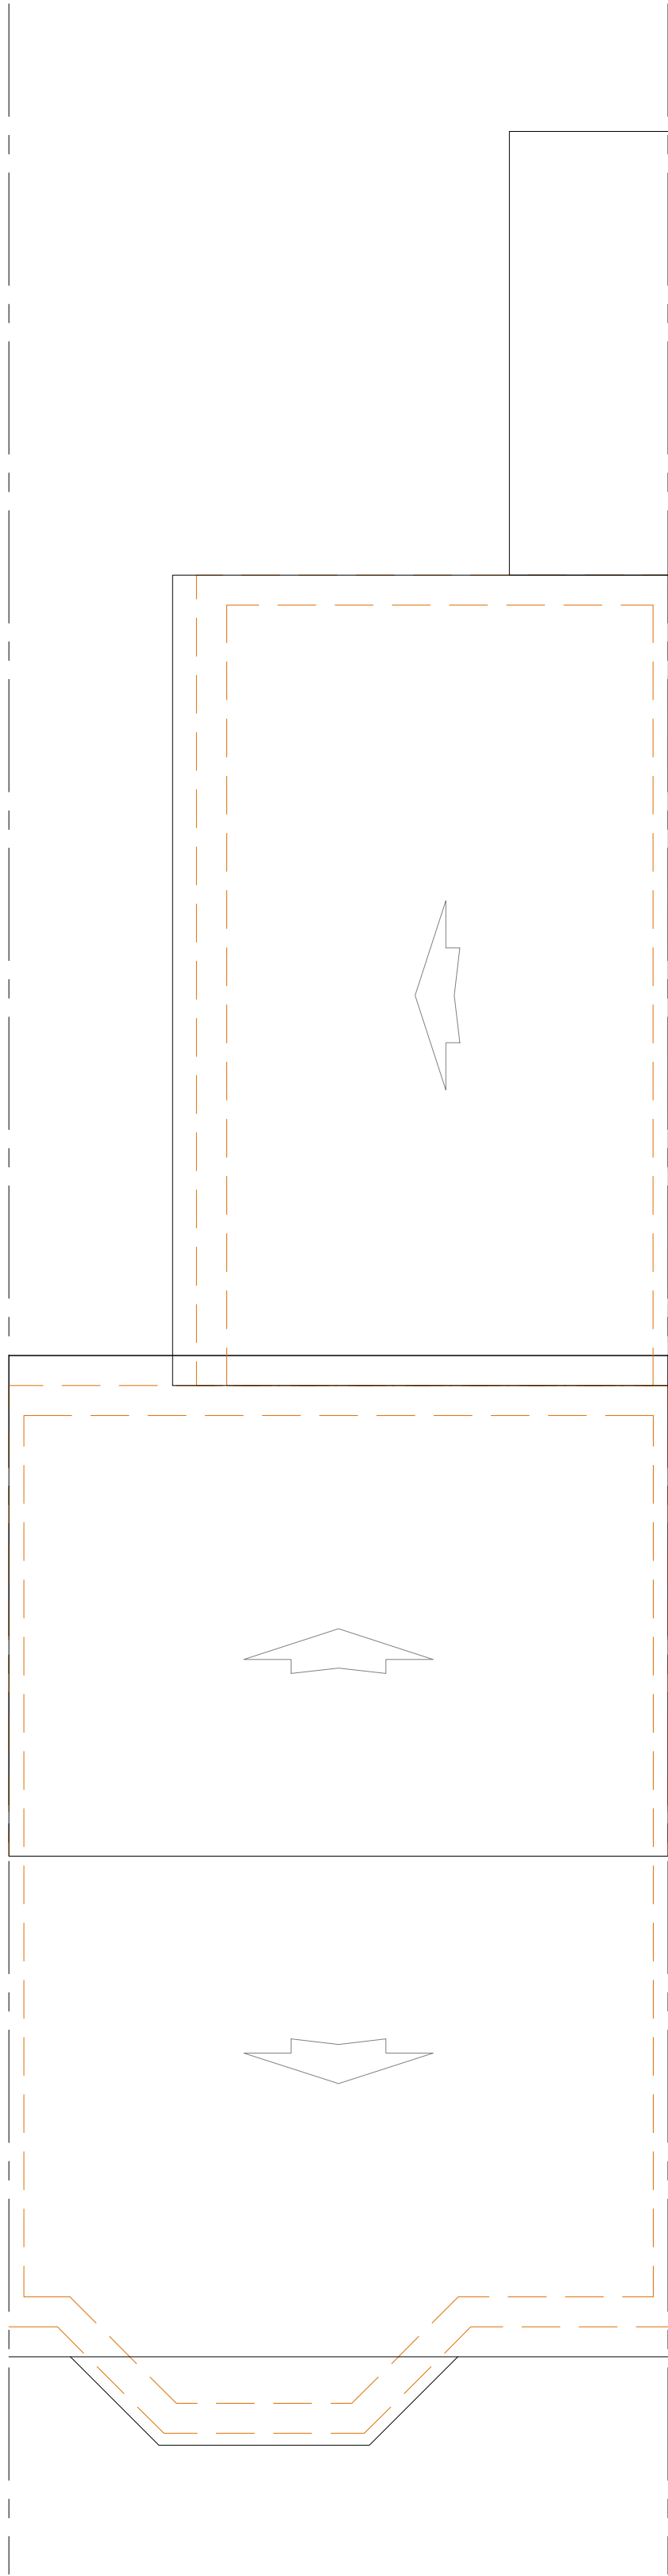

EXISTING ROOF LAYOUT
SCALE AS PER SHEET TITLE

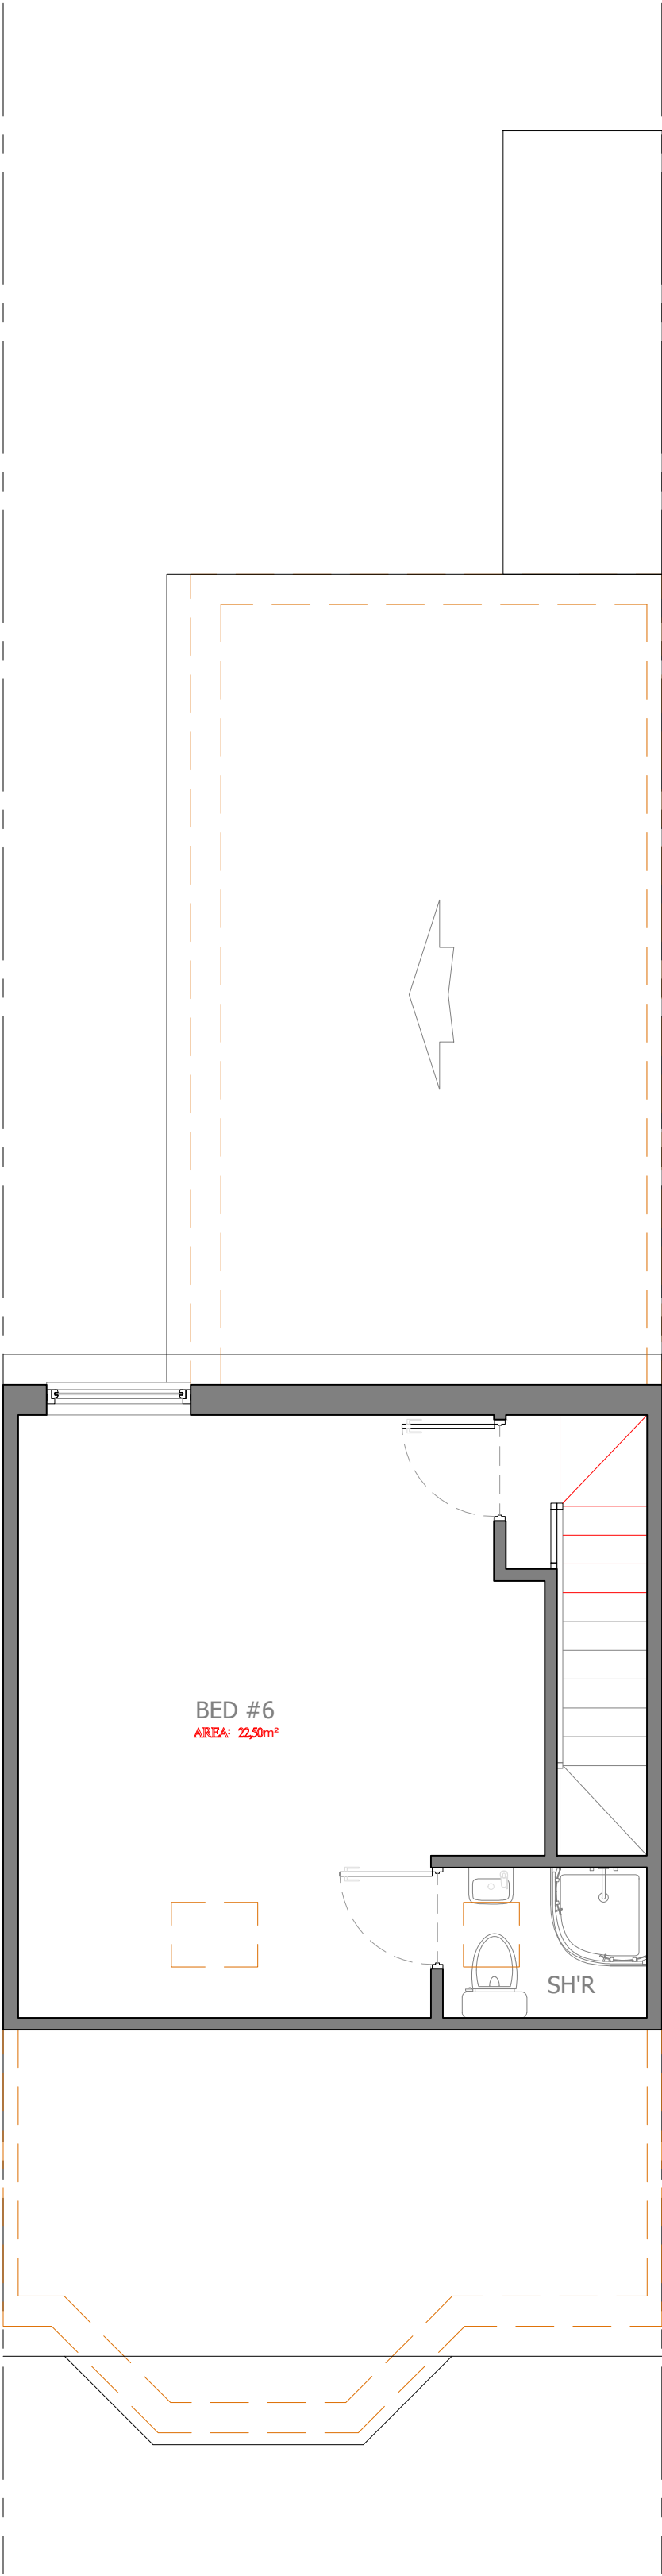

PROPOSED LOFT FLOOR
SCALE AS PER SHEET TITLE

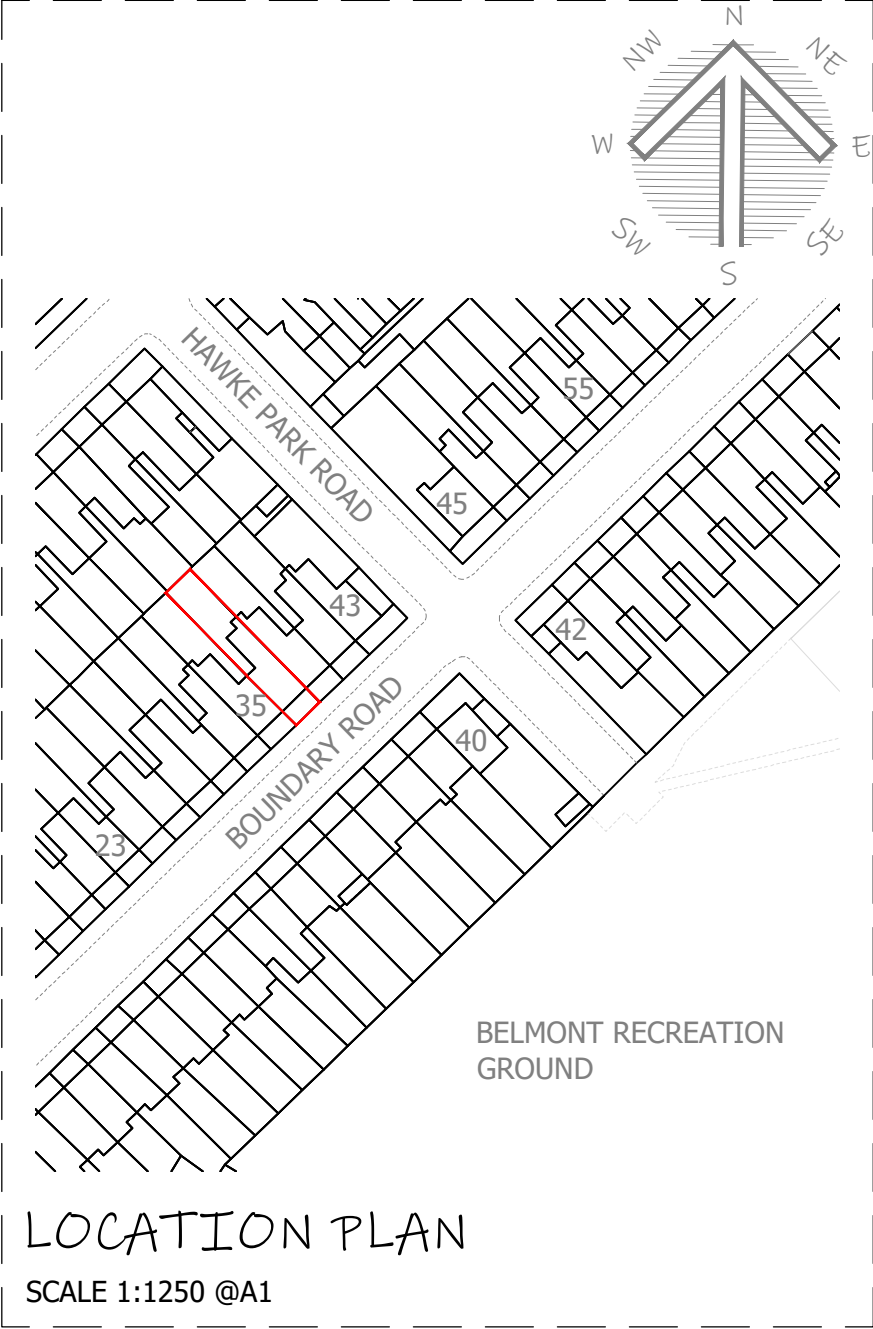

All dimension to be checked on site prior to construction. Dimensions are for planning purposes only. All landscaping indicative only and subject to full detailed site survey. This drawings remains the copyright of Tower Residential Design and no portion should be reproduced without permission of Tower Residential Design

DRAWINGS TO BE READ IN CONJUNCTION WITH ENGINEER SPECIFICATIONS AND DETAILS.

FOR ANY STRUCTURAL STEELWORK DETAILS PLEASE REFER TO STRUCTURAL ENGINEER DRAWINGS AND CALCULATIONS.



REVISIONS:			

LRJ PLANNING.
<http://lrjplanning.co.uk/>
+447984 145 955
info@lrjplanning.co.uk
Newport, NP20 5AB, U. K.



TITLE:

PLANNING
EXISTING + PROPOSED
PLANS

37 BOUNDARY ROAD
LONDON
N22 6AS

DRAWN: AAV **DATE:** 22/04/2021

SCALES: 1:50 @A1 / 1:100 @A3 **PP# / BC#**

DRG No. LRJ-212601 - A3/03

Drawings by

