



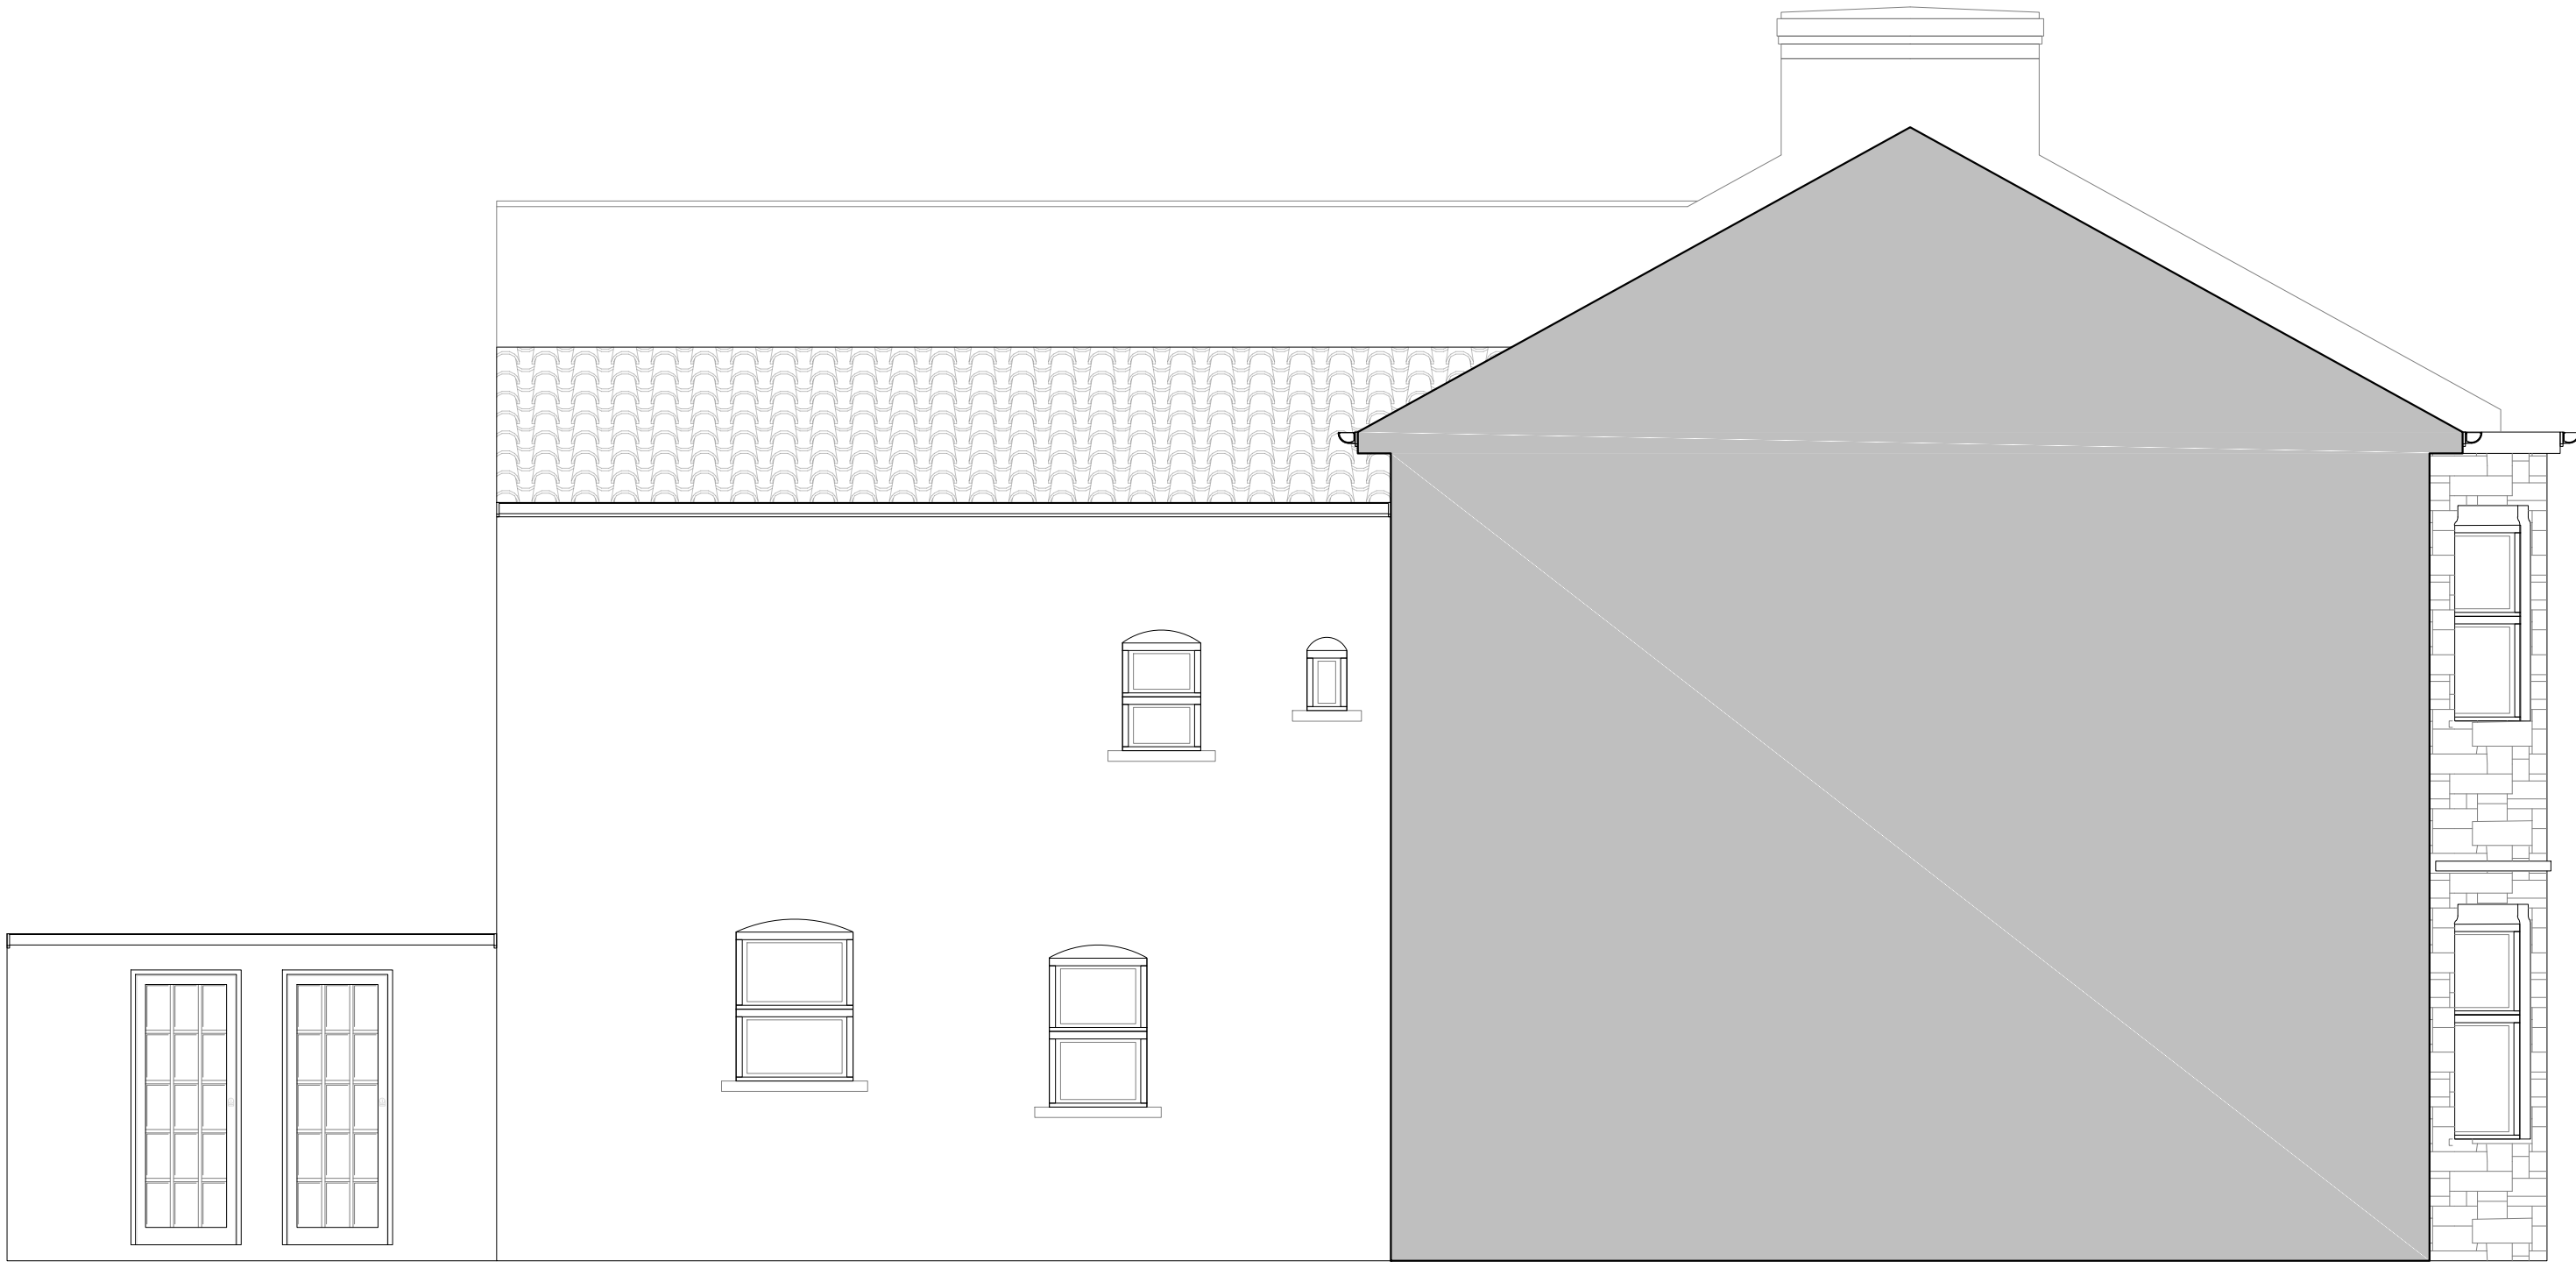

EXISTING SE VIEW
SCALE AS PER SHEET TITLE

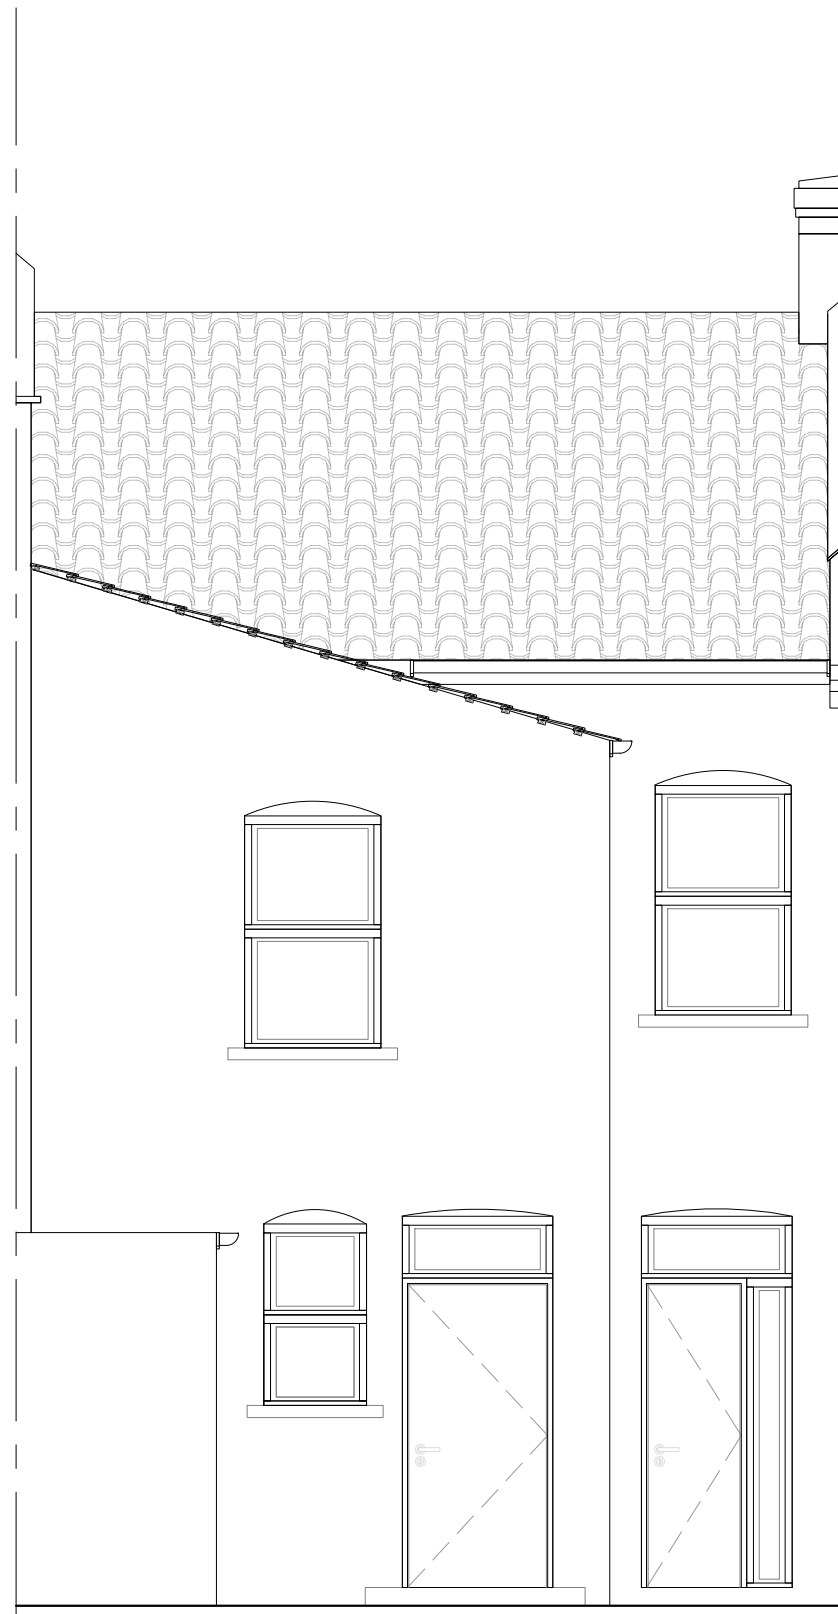

EXISTING SW VIEW
SCALE AS PER SHEET TITLE



EXISTING NW VIEW
SCALE AS PER SHEET TITLE


EXISTING AREA
GROUND FLOOR = 69m²
FIRST FLOOR = 64m²

PROPOSED AREA
GROUND FLOOR = 69M²
FIRST FLOOR = 64M²
LOFT FLOOR = 22M²

All dimension to be checked on site prior to construction.
Dimensions are for planning purposes only. All landscaping
indicative only and subject to full detailed site survey.
This drawings remains the copyright of Tower
Residential Design and no portion should be reproduced
without permission of Tower Residential Design

DRAWINGS TO BE READ IN CONJUNCTION WITH
ENGINEER SPECIFICATIONS AND DETAILS.

FOR ANY STRUCTURAL STEELWORK DETAILS
PLEASE REFER TO STRUCTURAL ENGINEER
DRAWINGS AND CALCULATIONS.

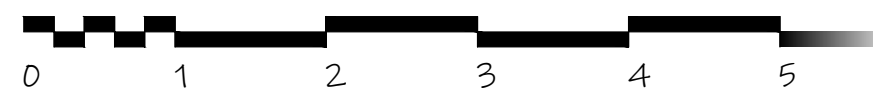

REVISIONS:			

LRJ PLANNING.
<http://lrjplanning.co.uk/>
+447984 145 955
info@lrjplanning.co.uk
Newport, NP20 5AB, U. K.



TITLE:

PLANNING
EXISTING + PROPOSED
ELEVATIONS

37 BOUNDARY ROAD
LONDON
N22 6AS


DRAWN: AAV **DATE:** 22/04/2021

SCALES: 1:50 @A1 / 1:100 @A3 **PP# / BC#**


DRG No. LRJ-212601 - A1/03



PROPOSED SE VIEW
SCALE AS PER SHEET TITLE

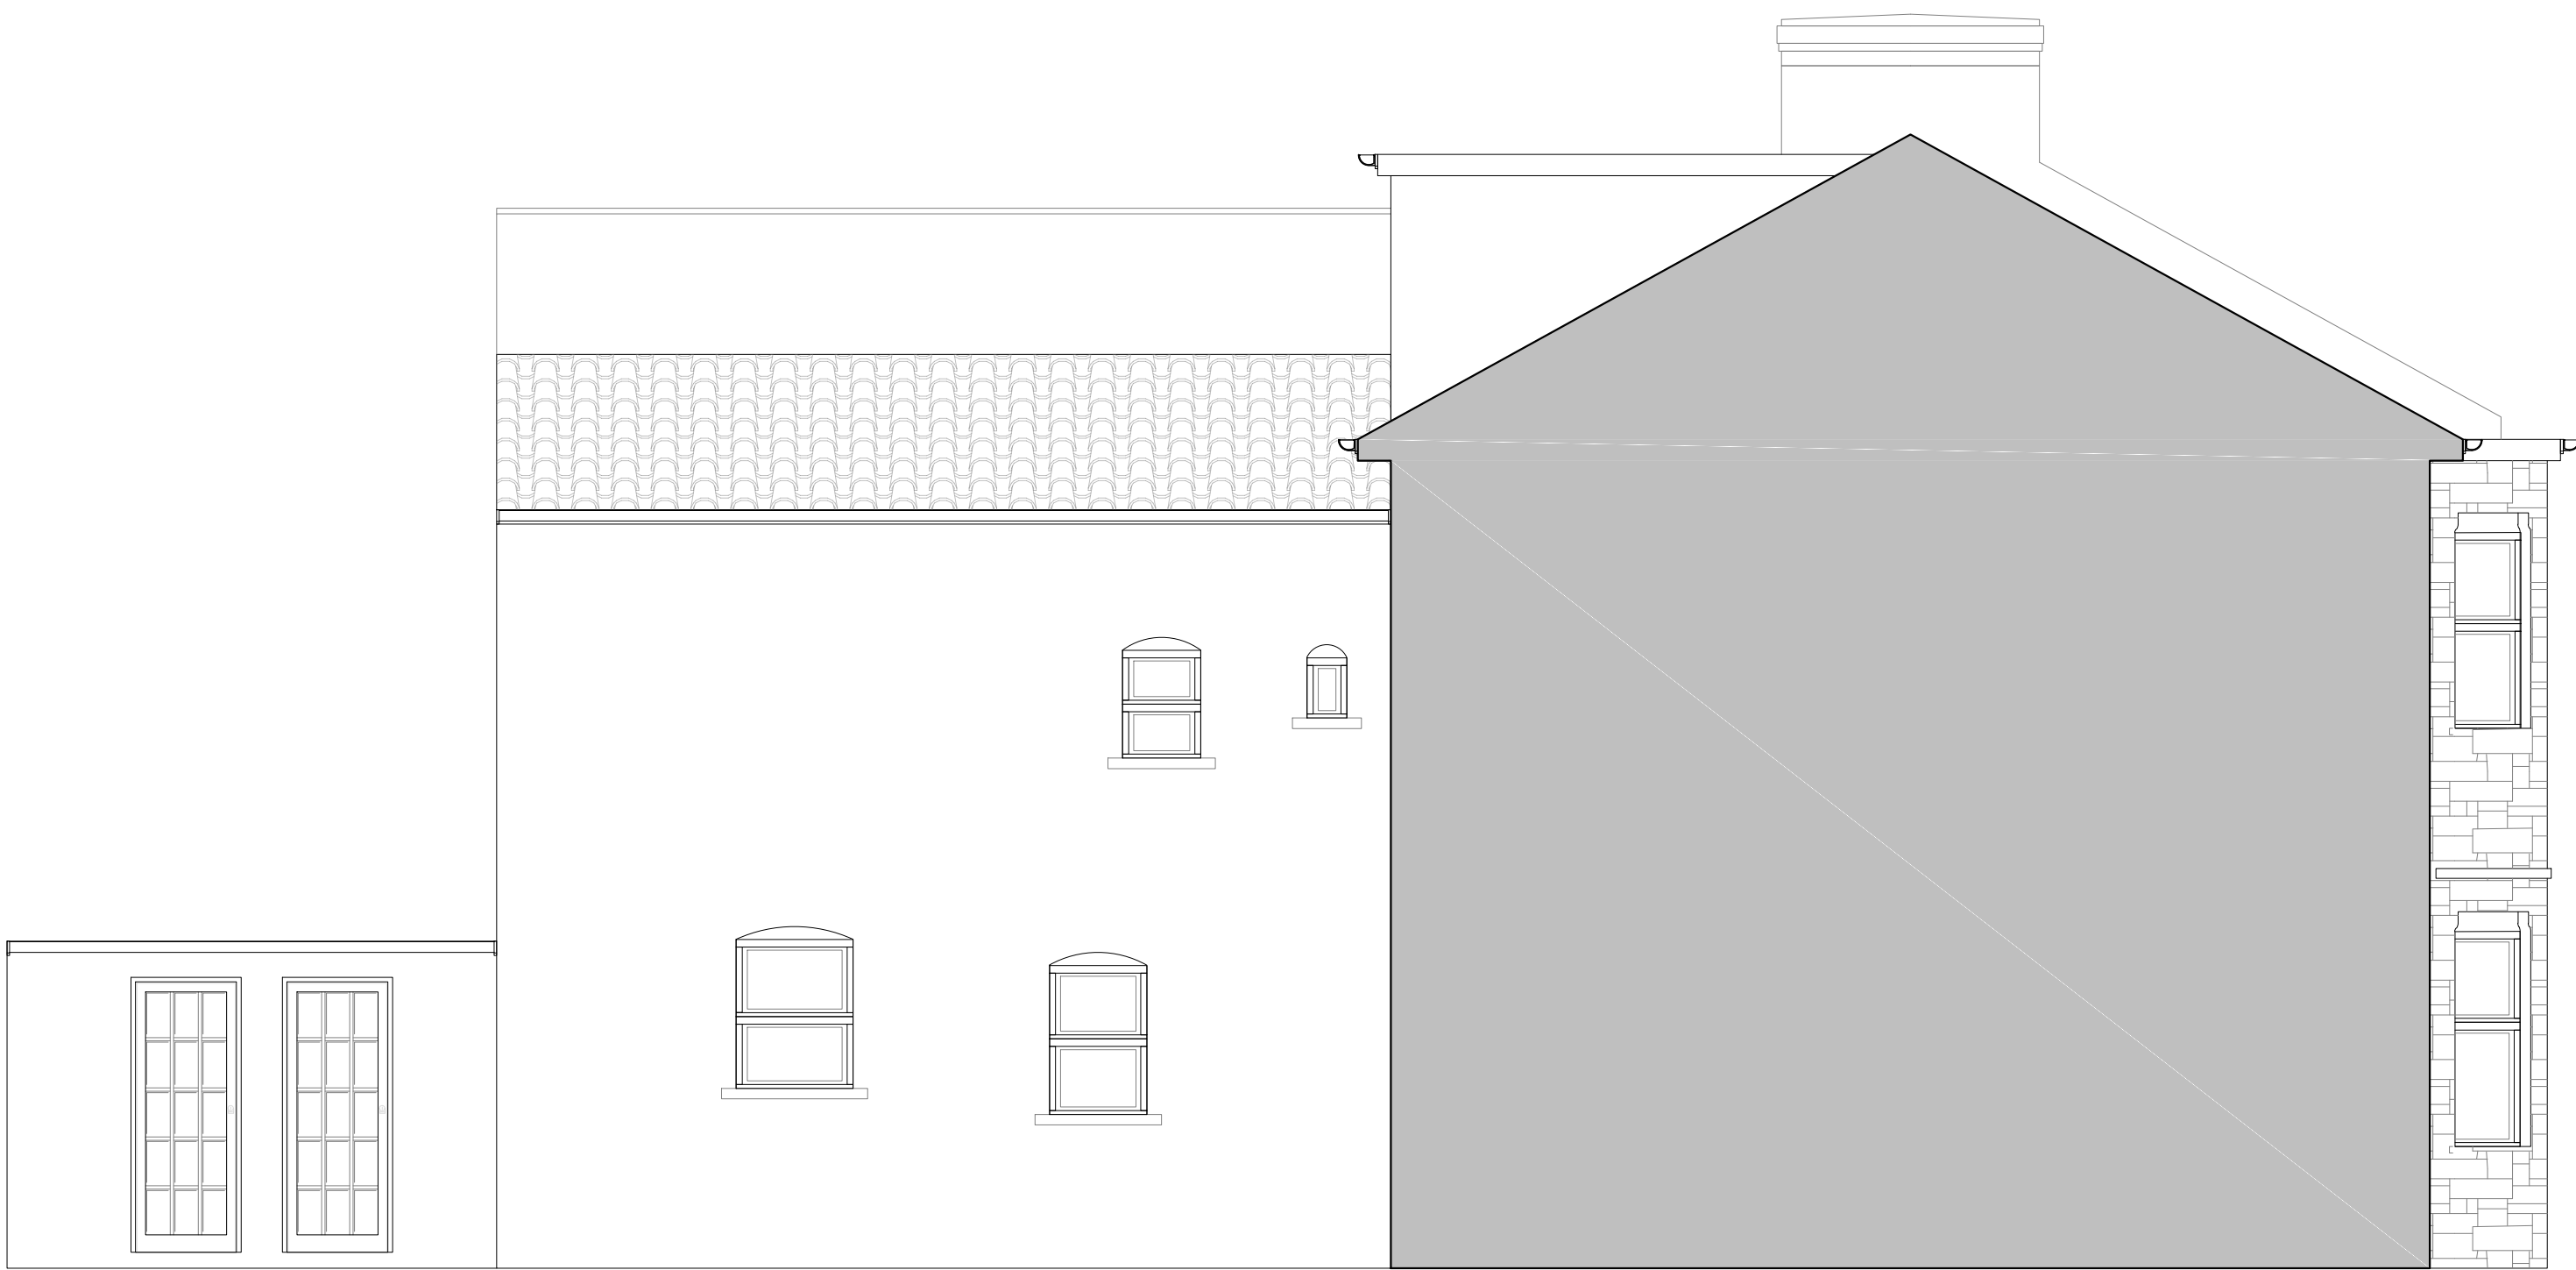

PROPOSED SW VIEW
SCALE AS PER SHEET TITLE

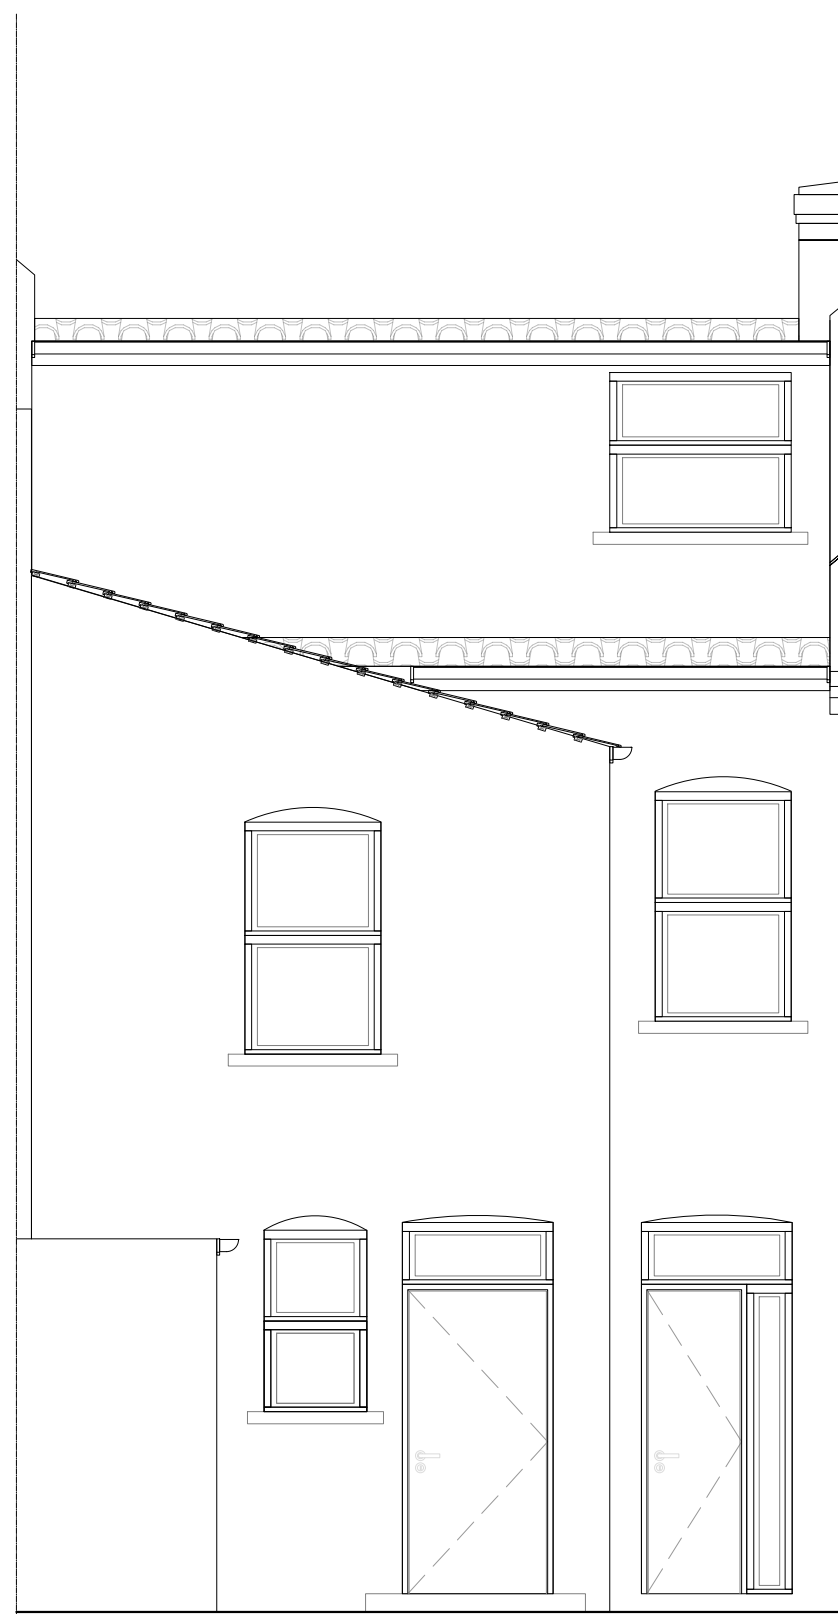

PROPOSED NW VIEW
SCALE AS PER SHEET TITLE

Drawings by

