
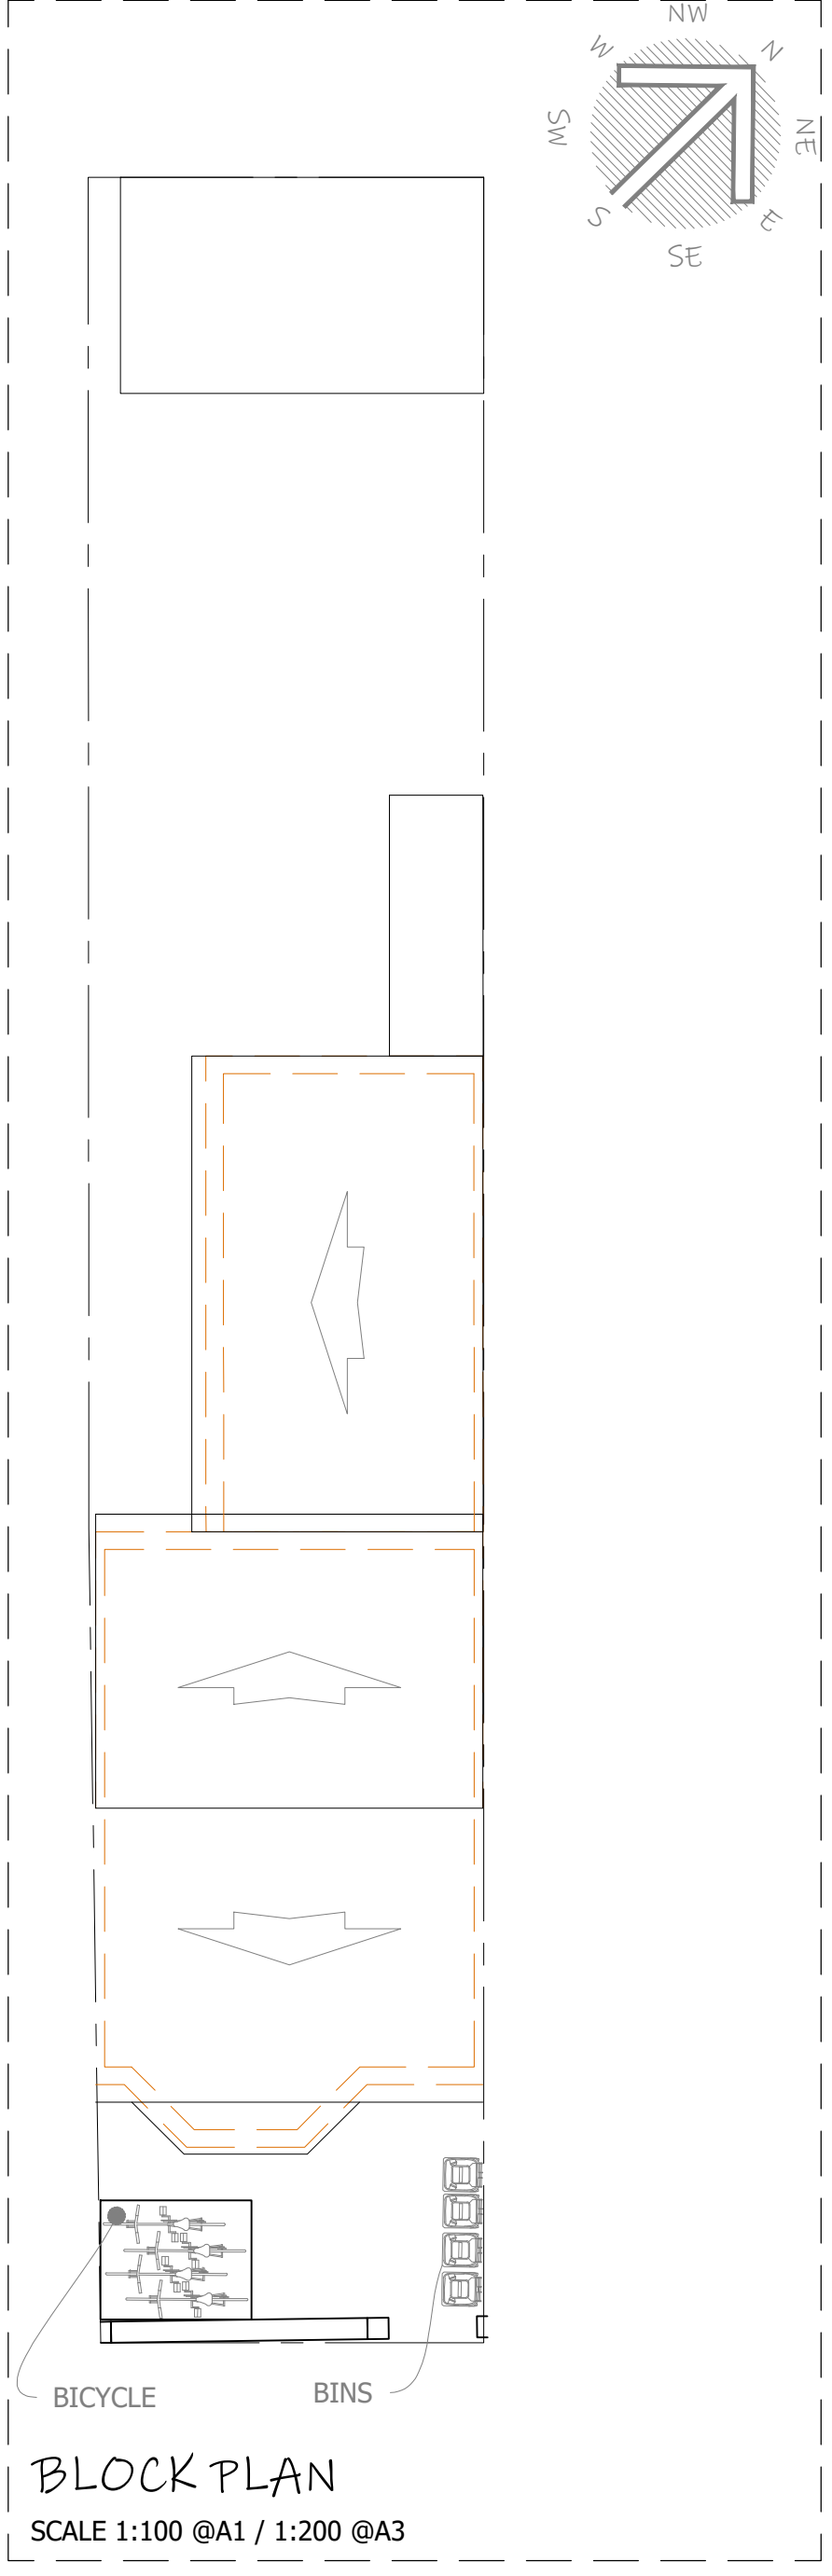
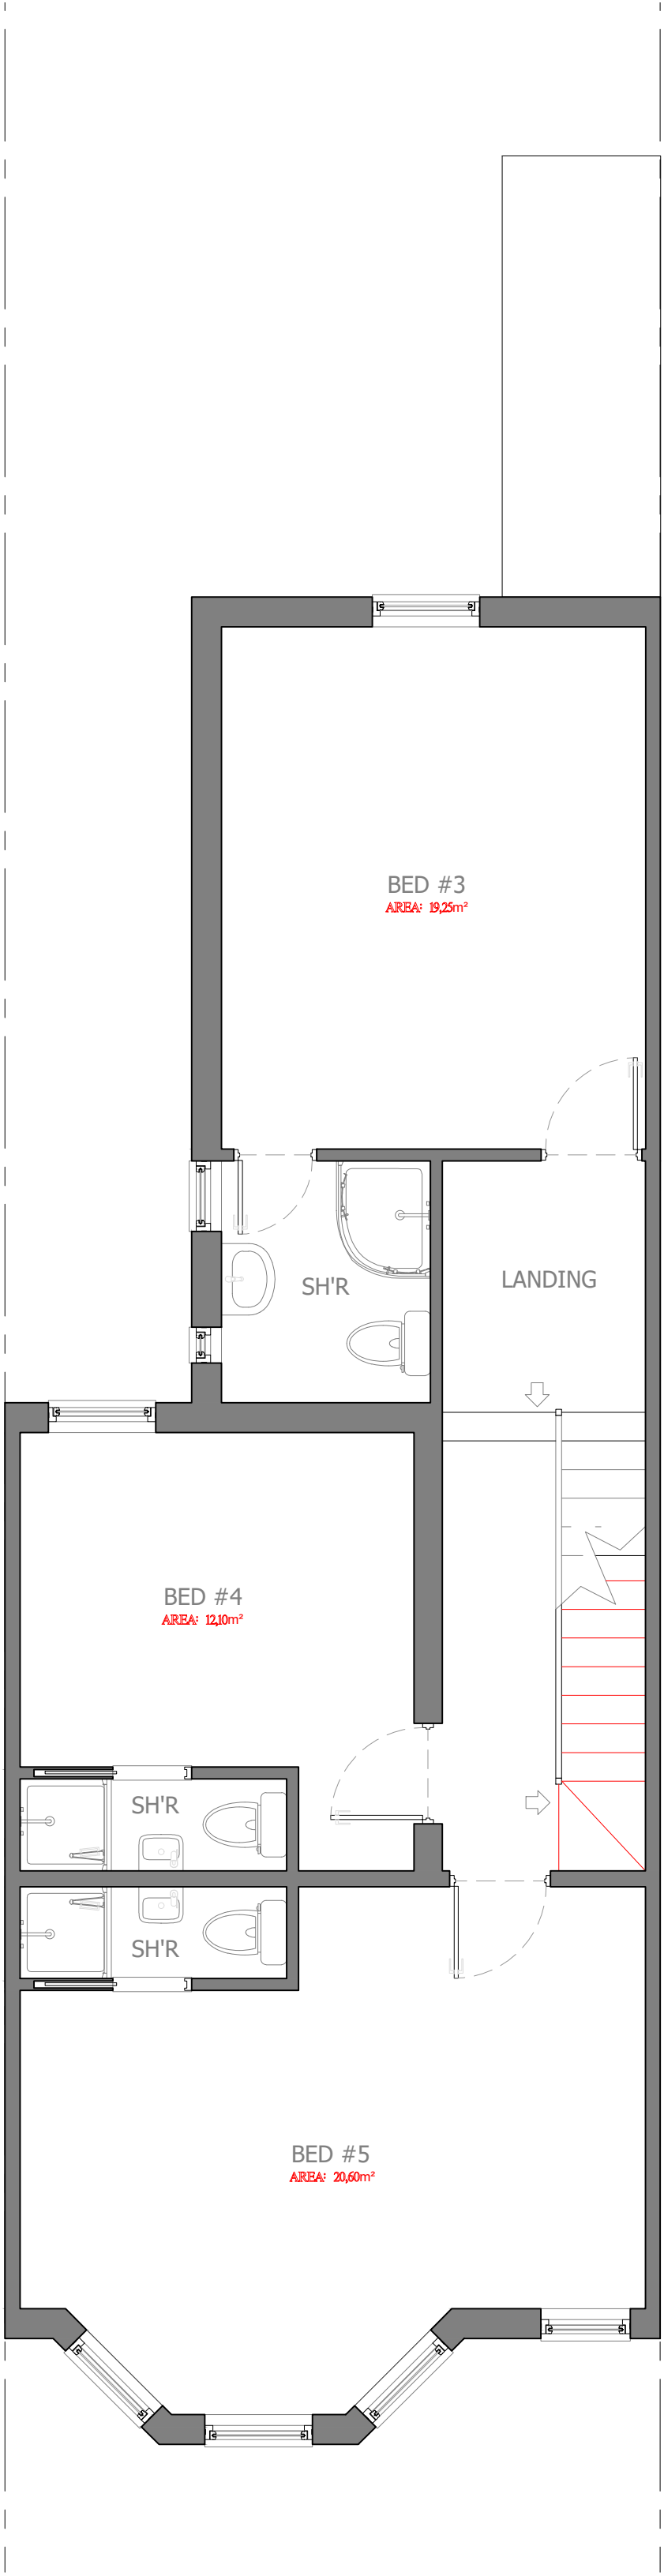
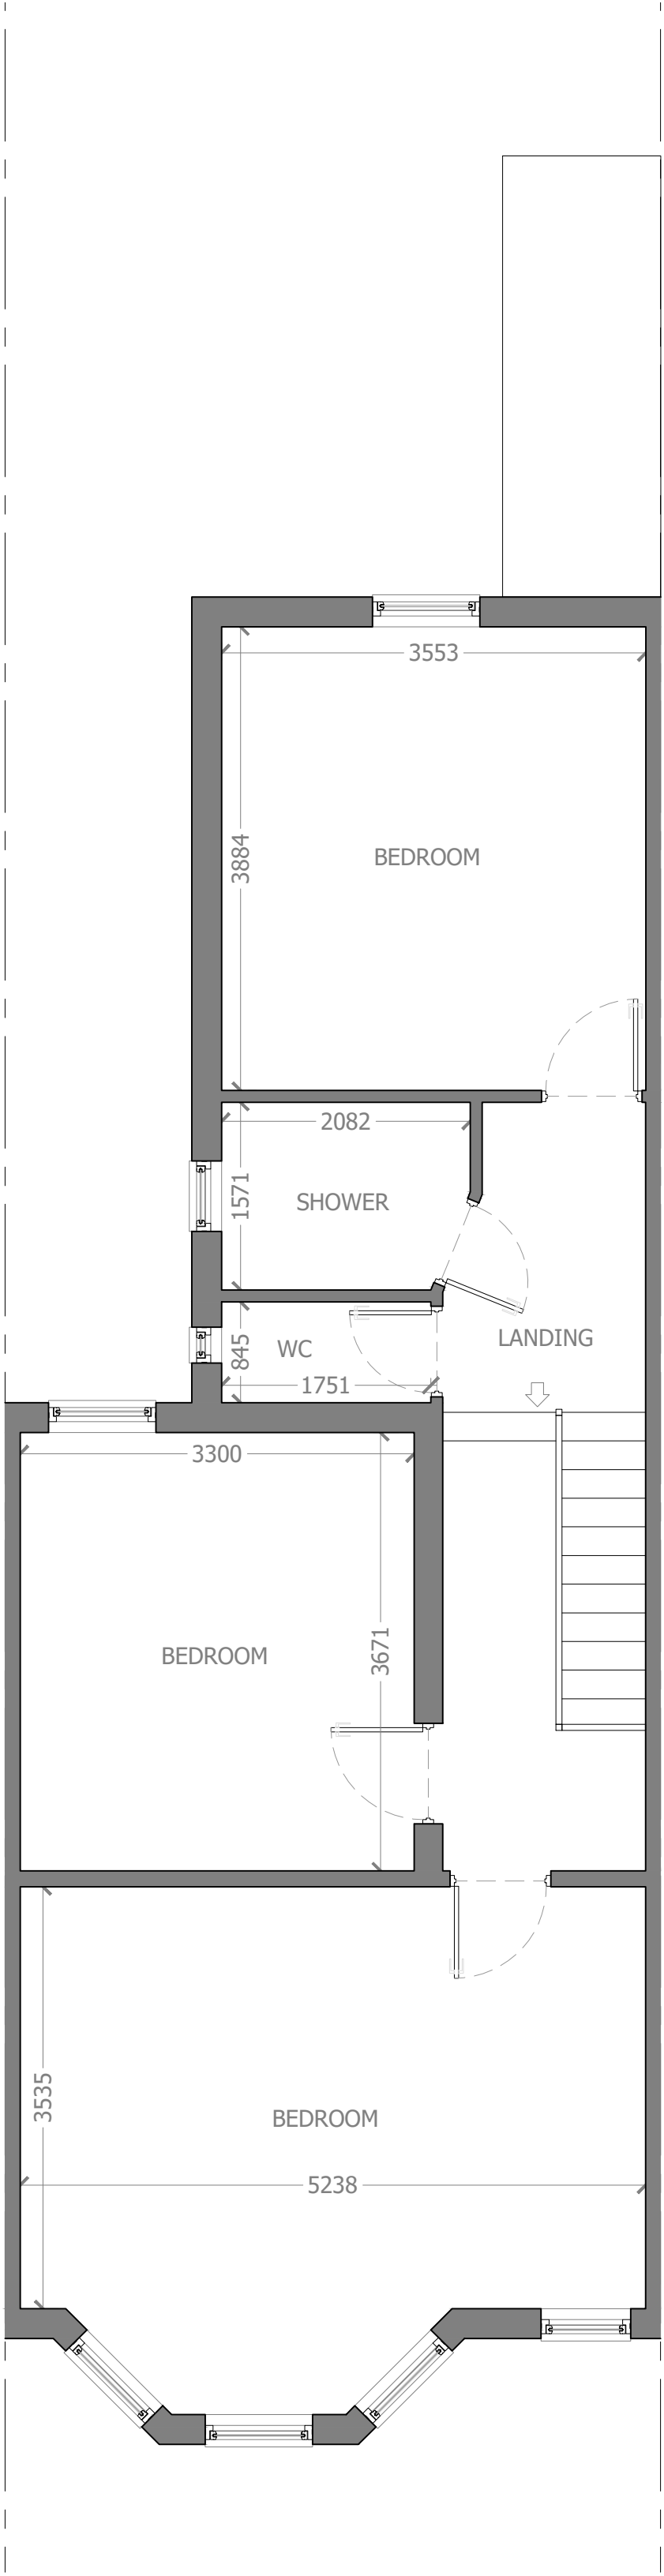
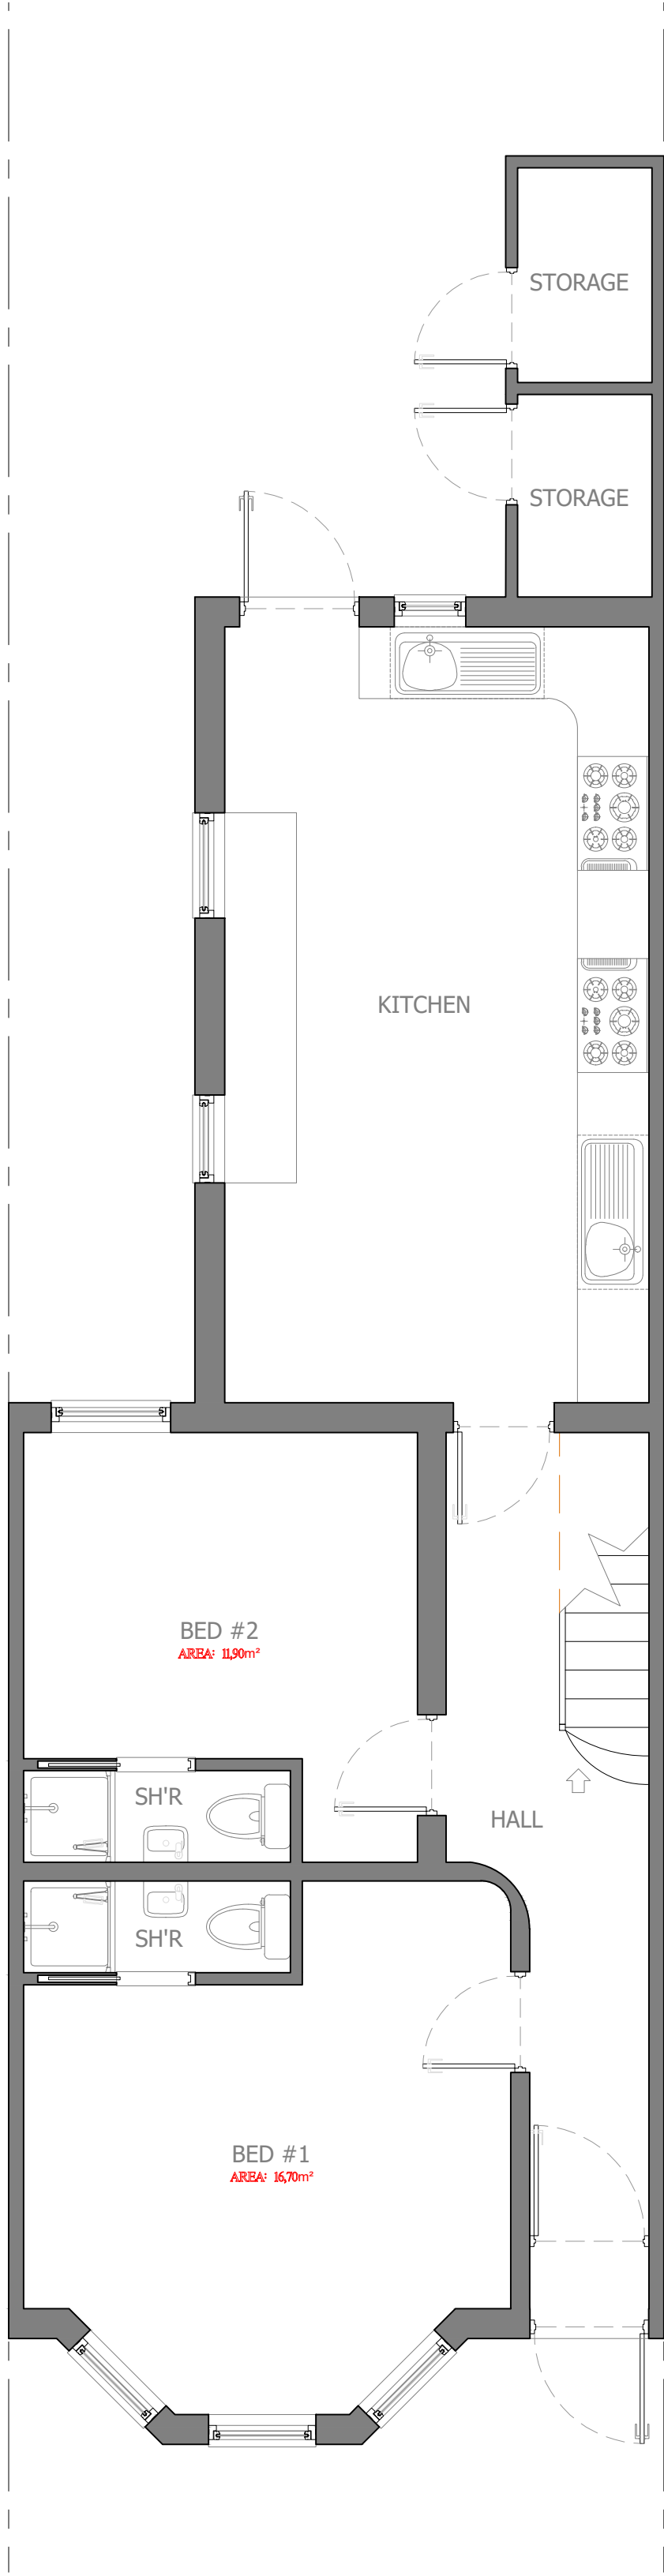


All dimension to be checked on site prior to construction. Dimensions are for planning purposes only. All landscaping indicative only and subject to full detailed site survey. This drawings remains the copyright of Tower Residential Design and no portion should be reproduced without permission of Tower Residential Design

DRAWINGS TO BE READ IN CONJUNCTION WITH ENGINEER SPECIFICATIONS AND DETAILS.

FOR ANY STRUCTURAL STEELWORK DETAILS PLEASE REFER TO STRUCTURAL ENGINEER DRAWINGS AND CALCULATIONS.

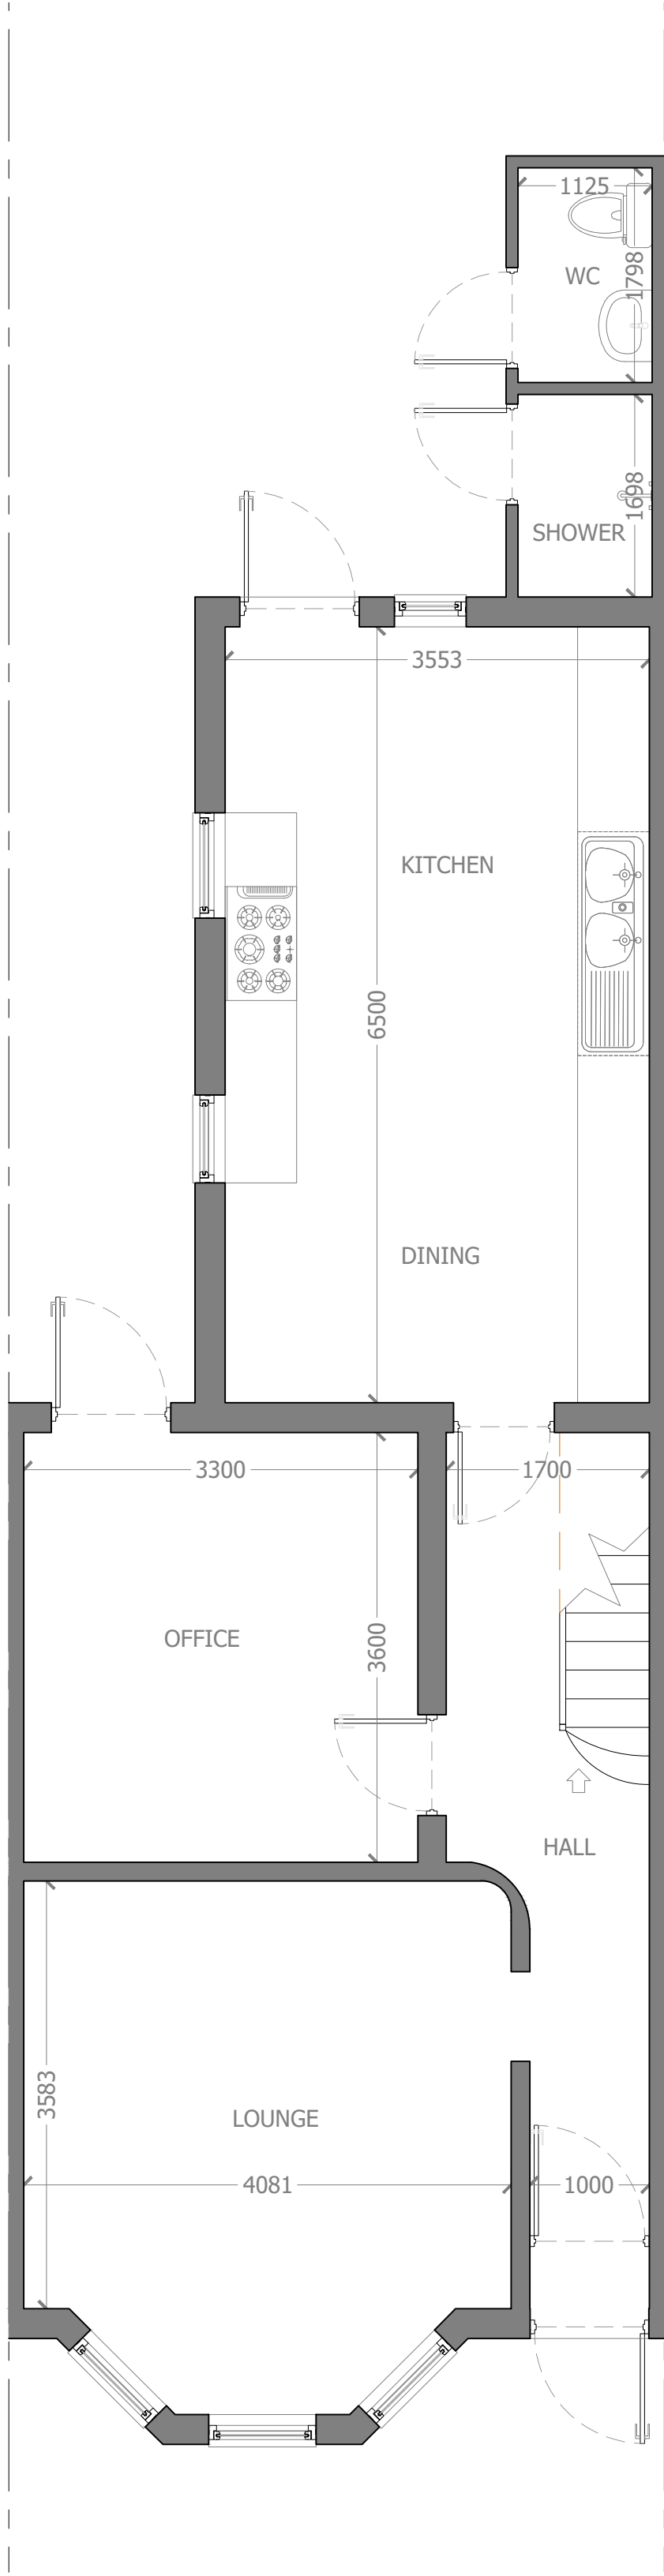

REVISIONS:	
LRJ PLANNING. http://lrjplanning.co.uk/ +447984 145 955 info@lrjplanning.co.uk Newport, NP20 5AB, U. K.	
LRJ PLANNING Planning, Design and Development	
TITLE: PLANNING EXISTING + PROPOSED PLANS 37 BOUNDARY ROAD LONDON N22 6AS	
DRAWN: AAV	DATE 22/04/2021
SCALES: 1:50 @A1 / 1:100 @A3	PP# / BC#
DRG No. LRJ-212601 - A2/03	

Drawings by

