


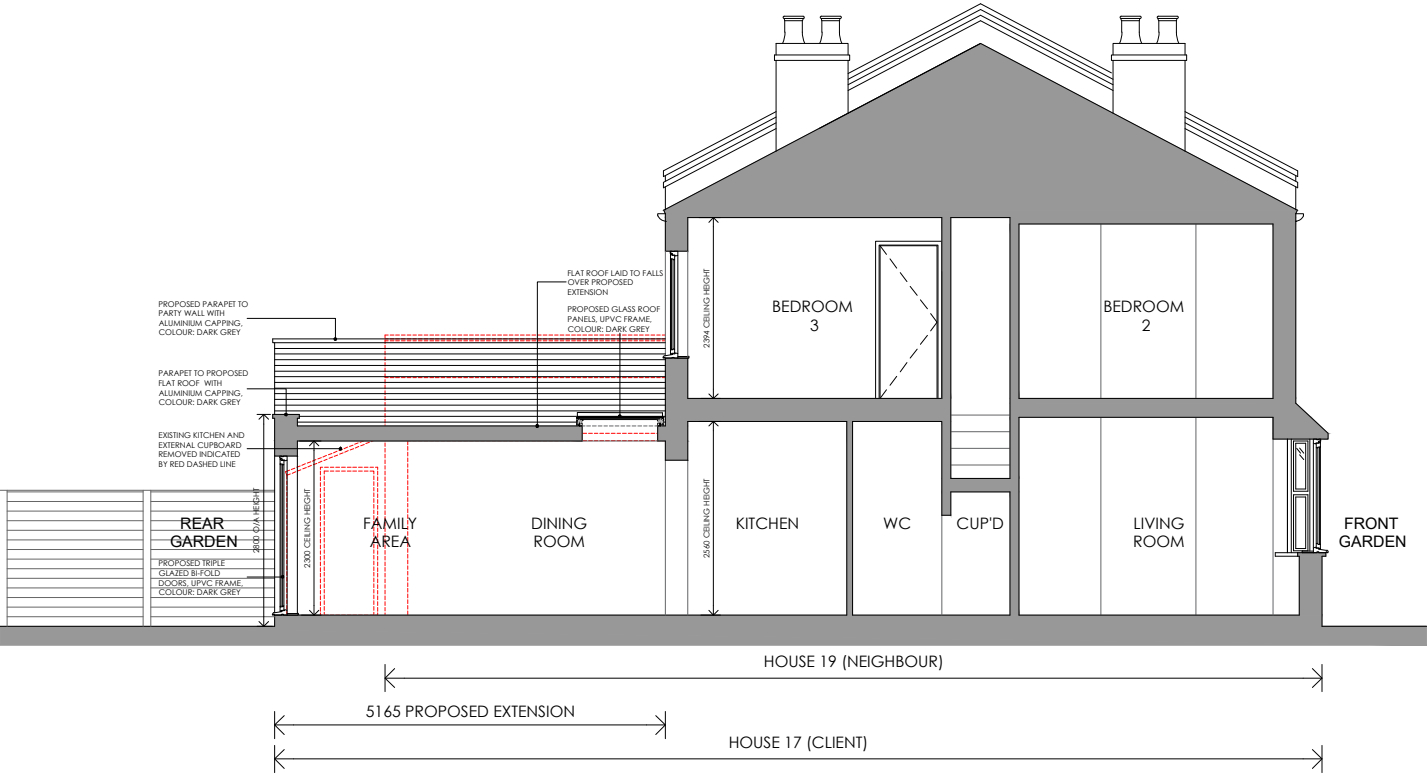

PROPOSED SECTION A-A



NOTES

This drawing is copyright and may not be reproduced, wholly or in part, without prior written consent of Owner.

Drawings should not be used to scale from and are solely for information purposes.

These drawings should not be used for Building Regulations or construction purposes.

FOR PLANNING PURPOSES ONLY

REV	DATE	NOTE	BY
B	19.05.23	DRAWINGS UPDATED TO SUIT COMMENTS RECEIVED FROM THE LPA	AKC
A	26.04.23	DRAWINGS UPDATED TO SUIT COMMENTS RECEIVED FROM THE LPA	AKC

Client
MR CHARLES RICE &
MS MADELEINE TEAGUE

17 WARBERRY ROAD,
WOOD GREEN, LONDON.
N22 7TQ

Project
PROPOSED SINGLE STOREY
REAR EXTENSION

Title
PROPOSED SECTION A-A

Scale	Date
1:100 @ A3	FEBRUARY 2023

Drawn	Checked
AKC	AKC

Job Number / Drawing Number	Revision
22017-A-PL110	B

COMPASS
DESIGN STUDIO
architectural services