


10cm SCALE WITH CAUTION use both scale bars to check for reduction or distortion

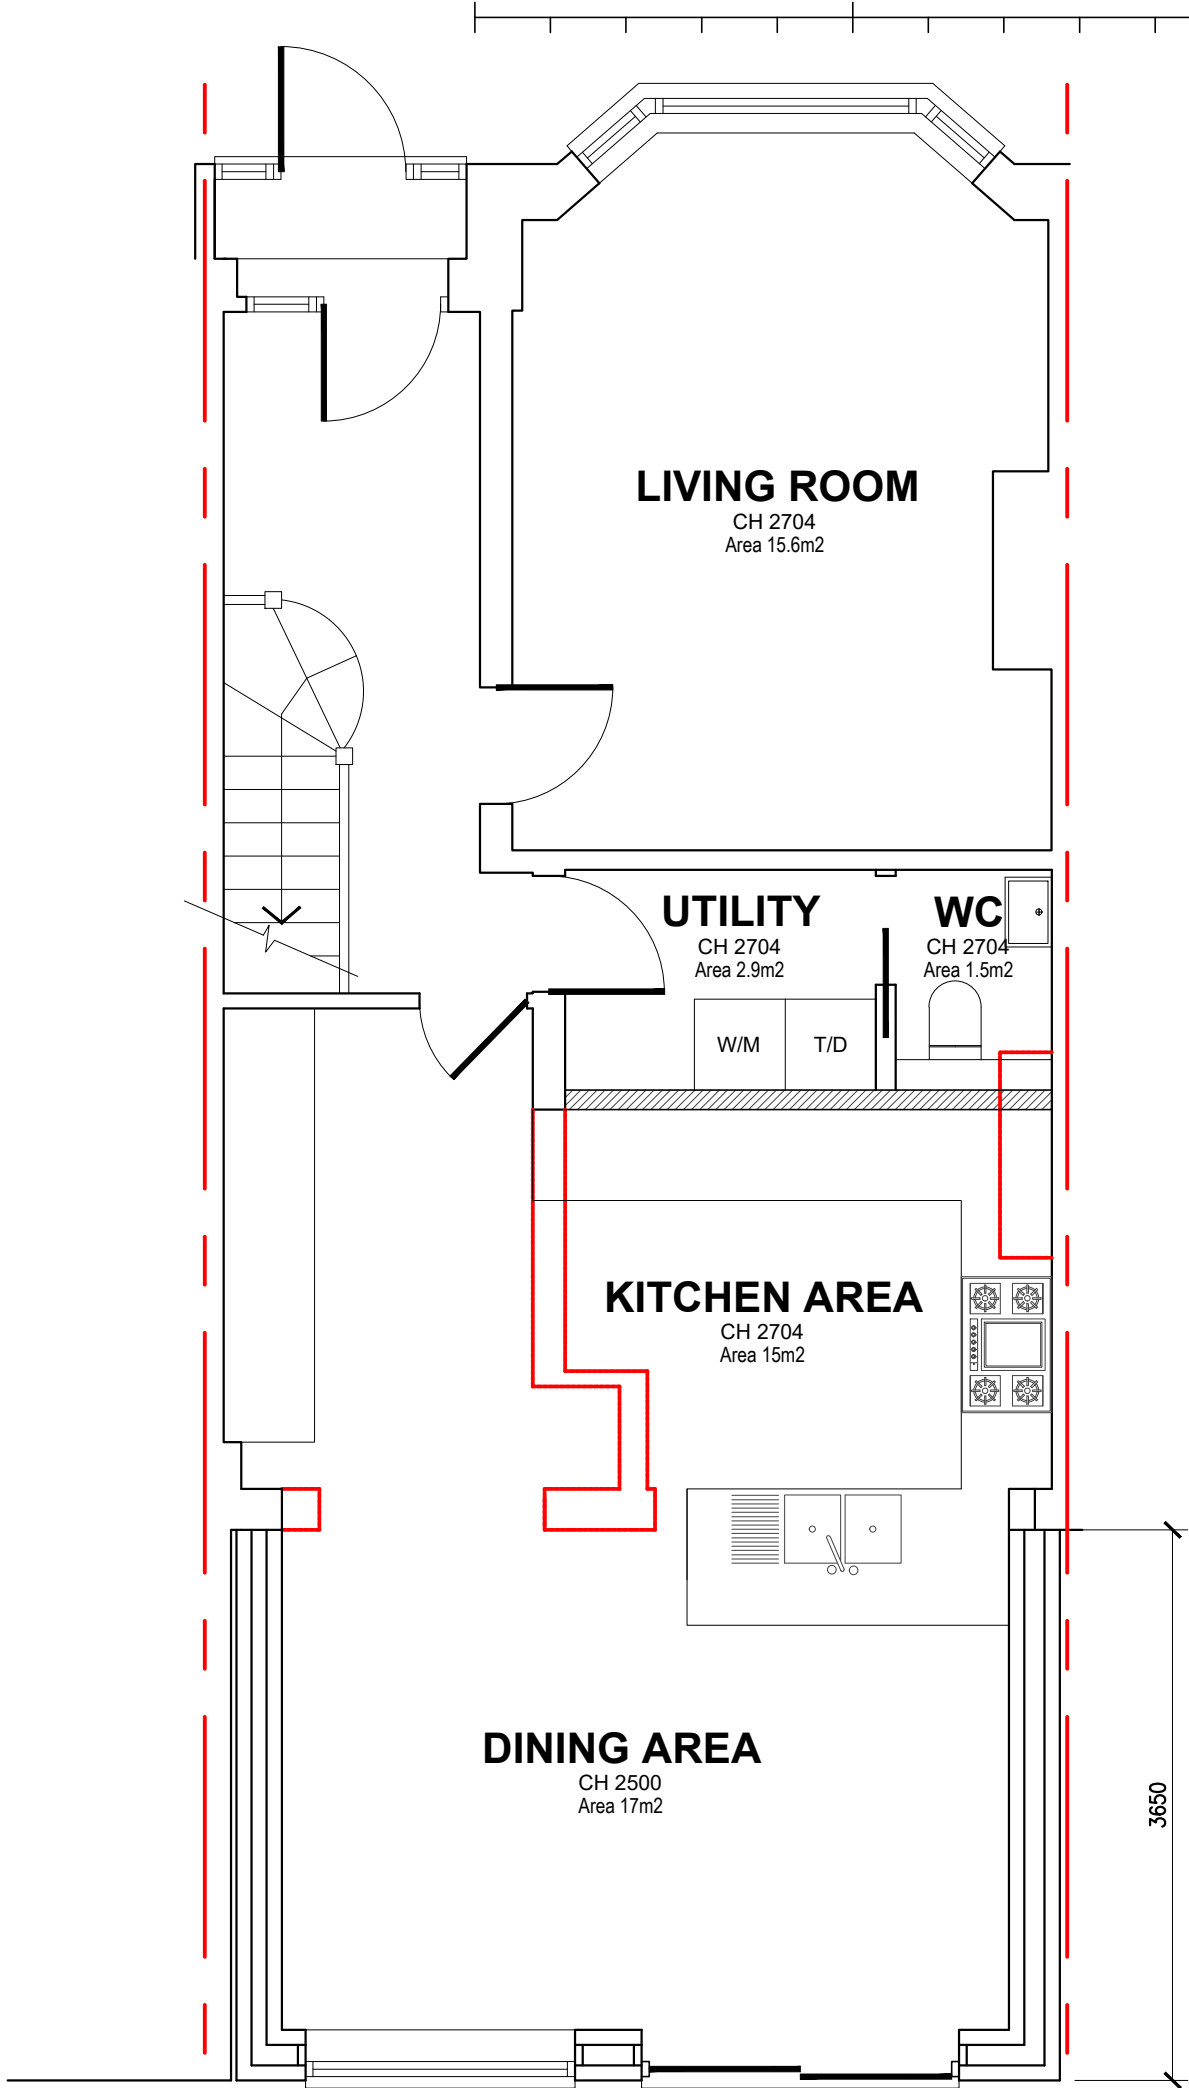

PROPOSED GROUND FLOOR LAYOUT
SCALE 1:50

Notes

Scale

1:50

1:100

1:200

1:500

david joseph consulting
structural engineering and construction consultants

29 Dartmouth Place, London SE23 3AU
drafting@djclondon
020 8699 7750

All dimensions must be checked on site.
Any dimensional discrepancies discovered must be reported to the Project Manager before proceeding.
This drawing is to be read in conjunction with all relevant documents.
This drawing is copyright © and may not be reproduced without permission

Revisions		
-	-	-

Client

Address

367 LORDSHIP LANE
LONDON
N17 6AE

Drawing Title

PROPOSED GROUND FLOOR

Date

JAN '23

Scale

1:50 @ A3

Drawing Number

5129 - 103

Revision

-