
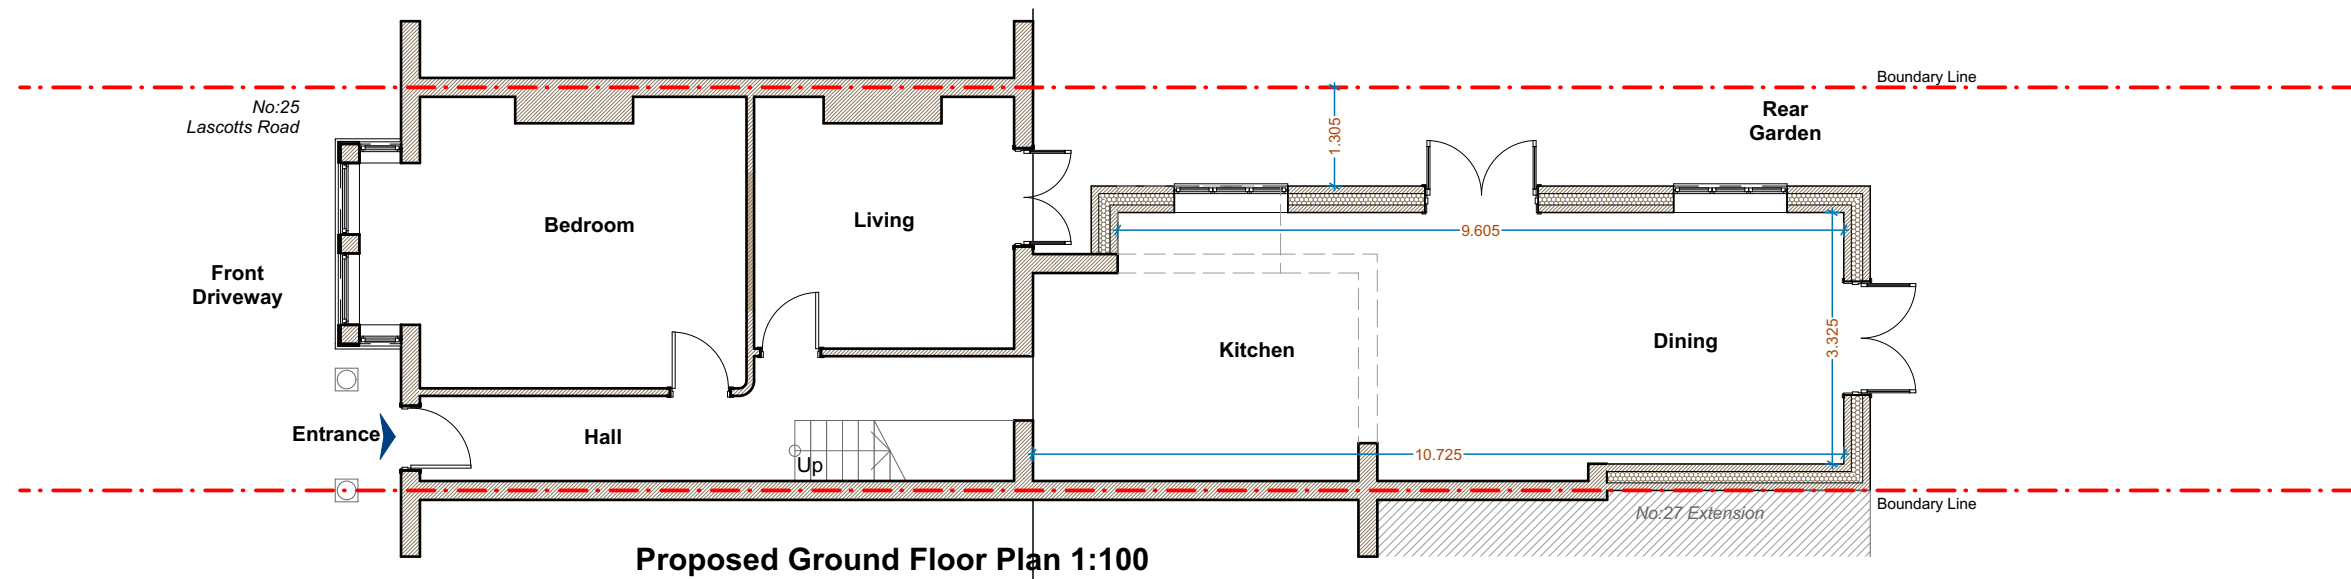
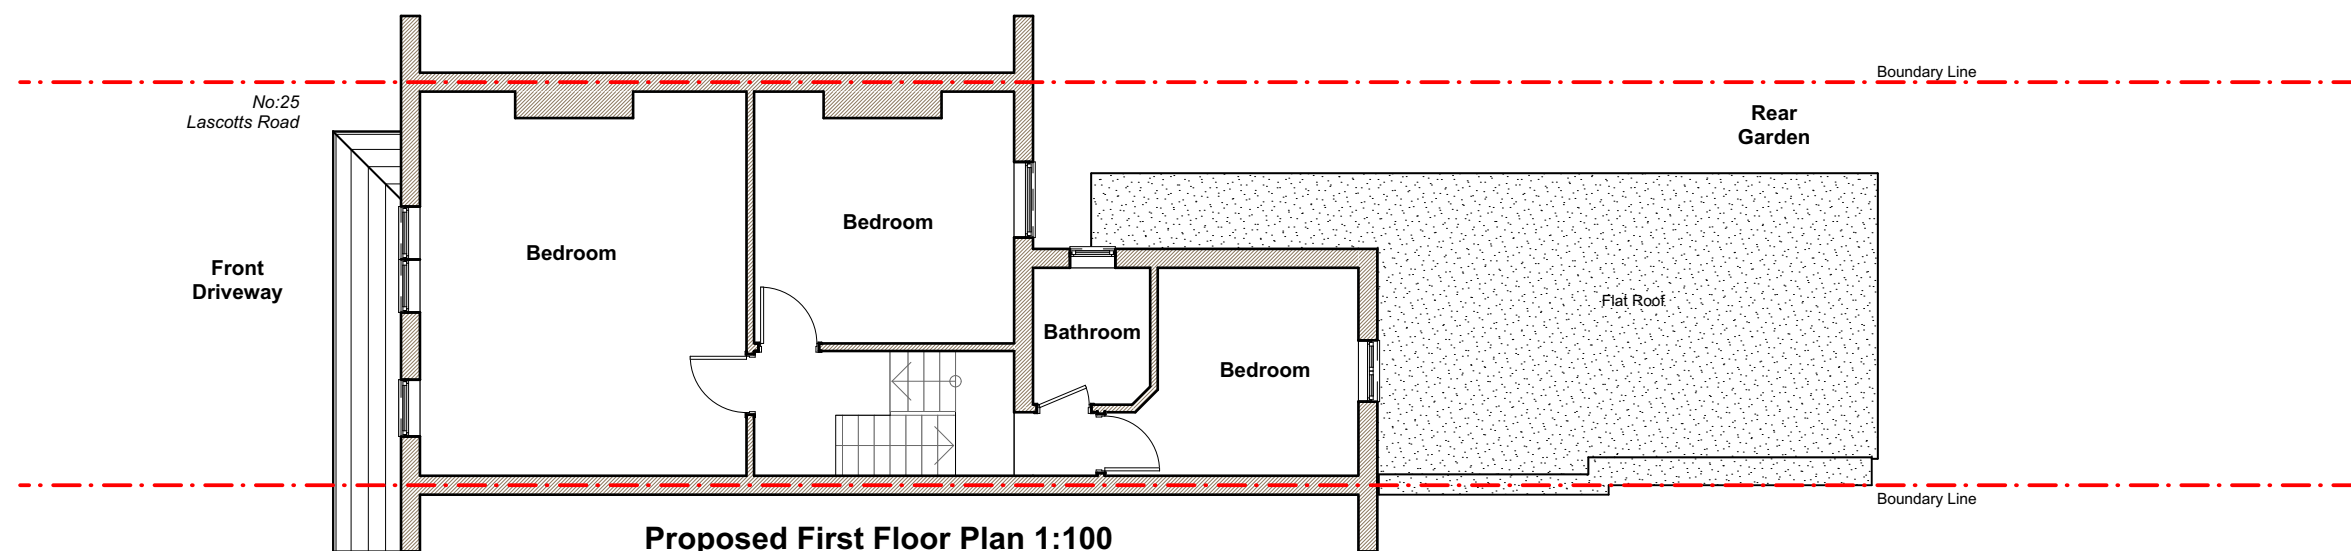


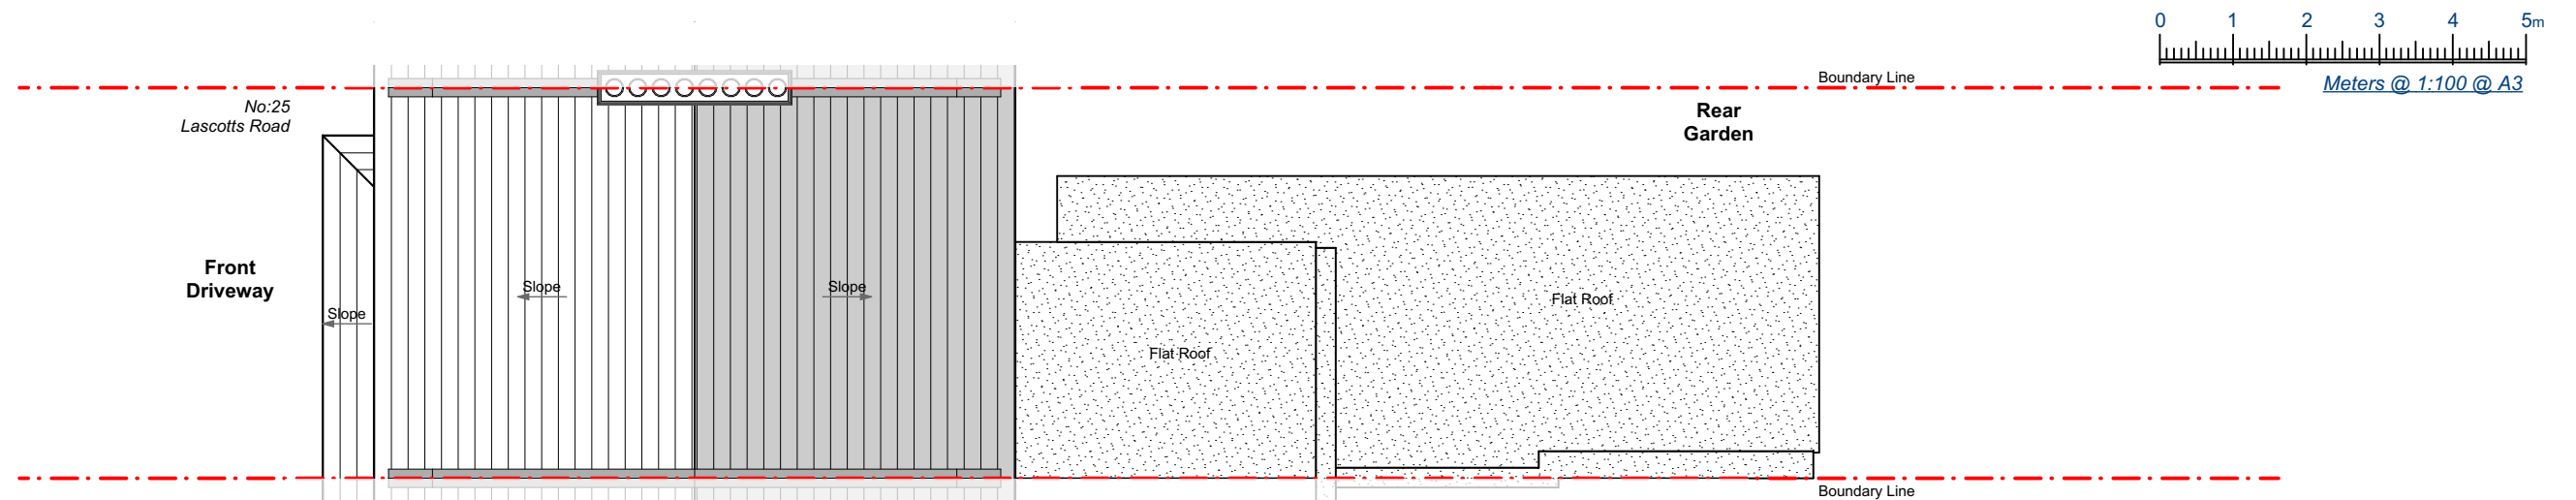

Drawings to be read in conjunction with relevant drawing and specs.  
Drawings not to be scaled, figured dimensions only.  
Any discrepancies are to be pointed to the  
Agent/Engineer/Contractor. The Agent is not liable for any faults not  
raised. Drawings not to be scaled for land transfer purposes

TEL : 07380132957  
email: [man.design.co@gmail.com](mailto:man.design.co@gmail.com)  
web : [manstudio.co.uk](http://manstudio.co.uk)

REVISION :

DRAWING NO :

PROJECT NO :

DRAWING TITLE :

D04

230103

PROPOSED PLANS

PROJECT TITLE :

PROPOSED DEVELOPMENT AT  
25 LASCOTTS ROAD, N22 8JN

Date : JAN 2023

Scale : 1:100@A3

**COPYRIGHT:** The contents of this drawing may not be  
reproduced in whole or in part without express written  
consent of MAN Design and Construction LTD.



MAN Design and Construction