


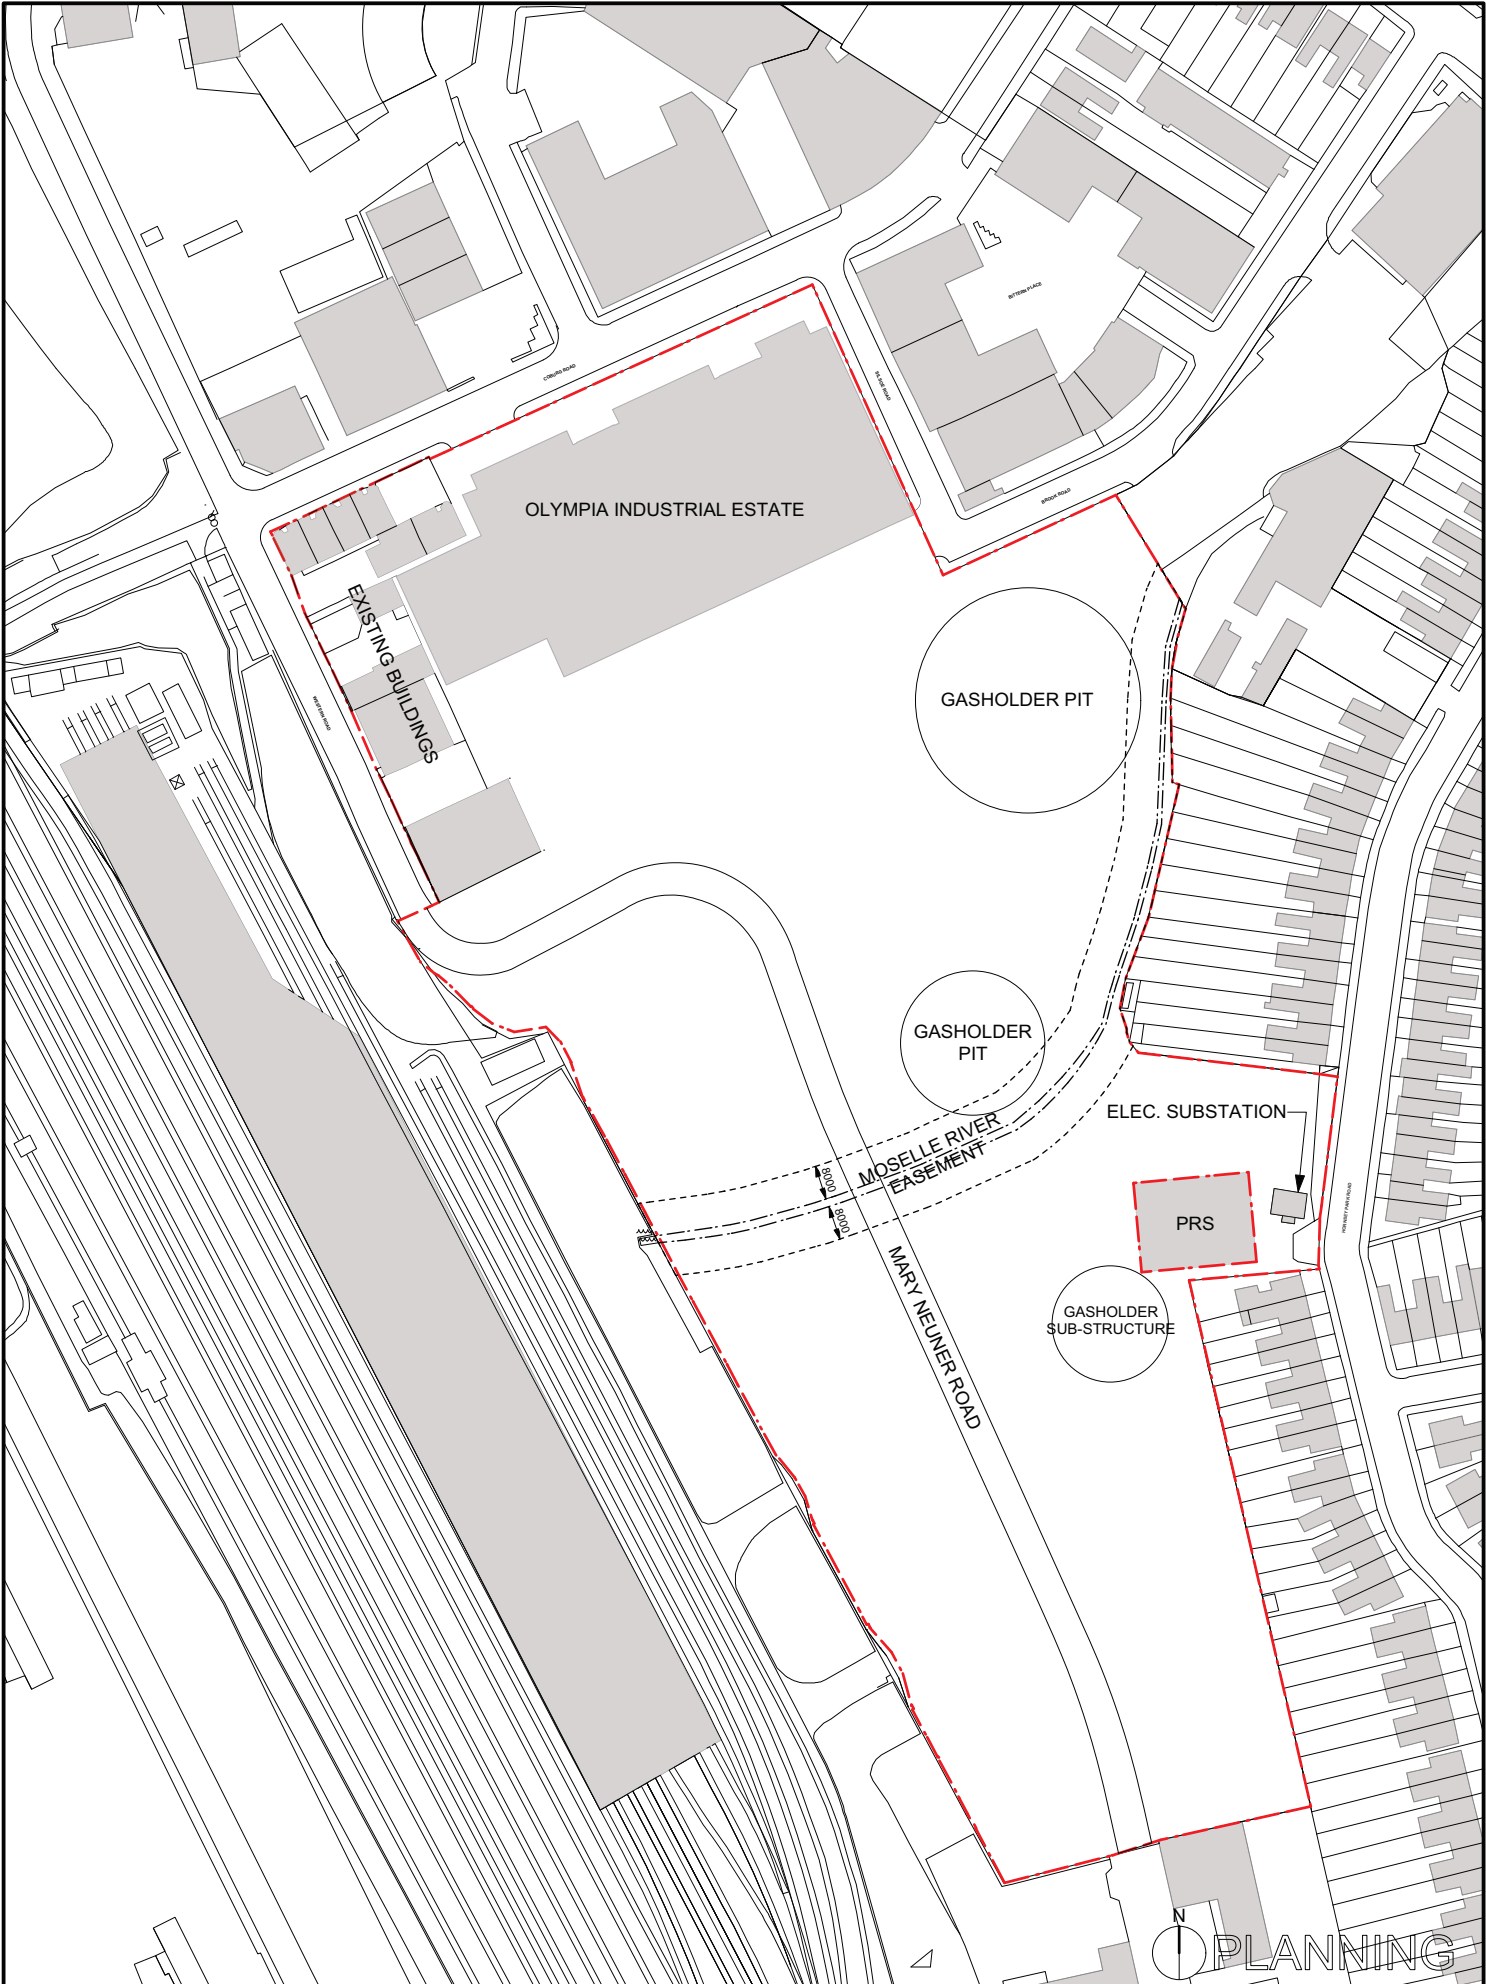

KEY
PLANNING APPLICATION AREA:
47,496m², 4.75 hectares

ISSUED FOR PLANNING		SM	GH	20.10.17
REV	DESCRIPTION	DRWN BY	CHKD BY	DATE
1				

1. Do not scale from this drawing, other than for Planning purposes. 2. All dimensions to be checked on site by the contractor and such dimensions to be his responsibility. 3. Report all drawing errors, omissions and discrepancies to the architect. 4. Where the drawing is in CAD format, it is uncontrolled - only figured dimensions in hard copies and PDFs to be relied upon for checking. 5. All information contained in this drawing is SOLE COPYRIGHT OF PANTER HUDSPITH ARCHITECTS and is not to be reproduced without their permission.

PROJECT Clarendon Gas Works, Wood Green
DRAWING Hybrid Planning Application Boundary

panter hudspith architects
11th Floor - Hannibal House
Elephant & Castle, London SE1 6TE
t: 020 7701 0575 e: info@panterhudspith.com

JOB No.	DRAWING No.	REV
439	SK410	1
SCALE	SIZE	
1:1250	A3	