


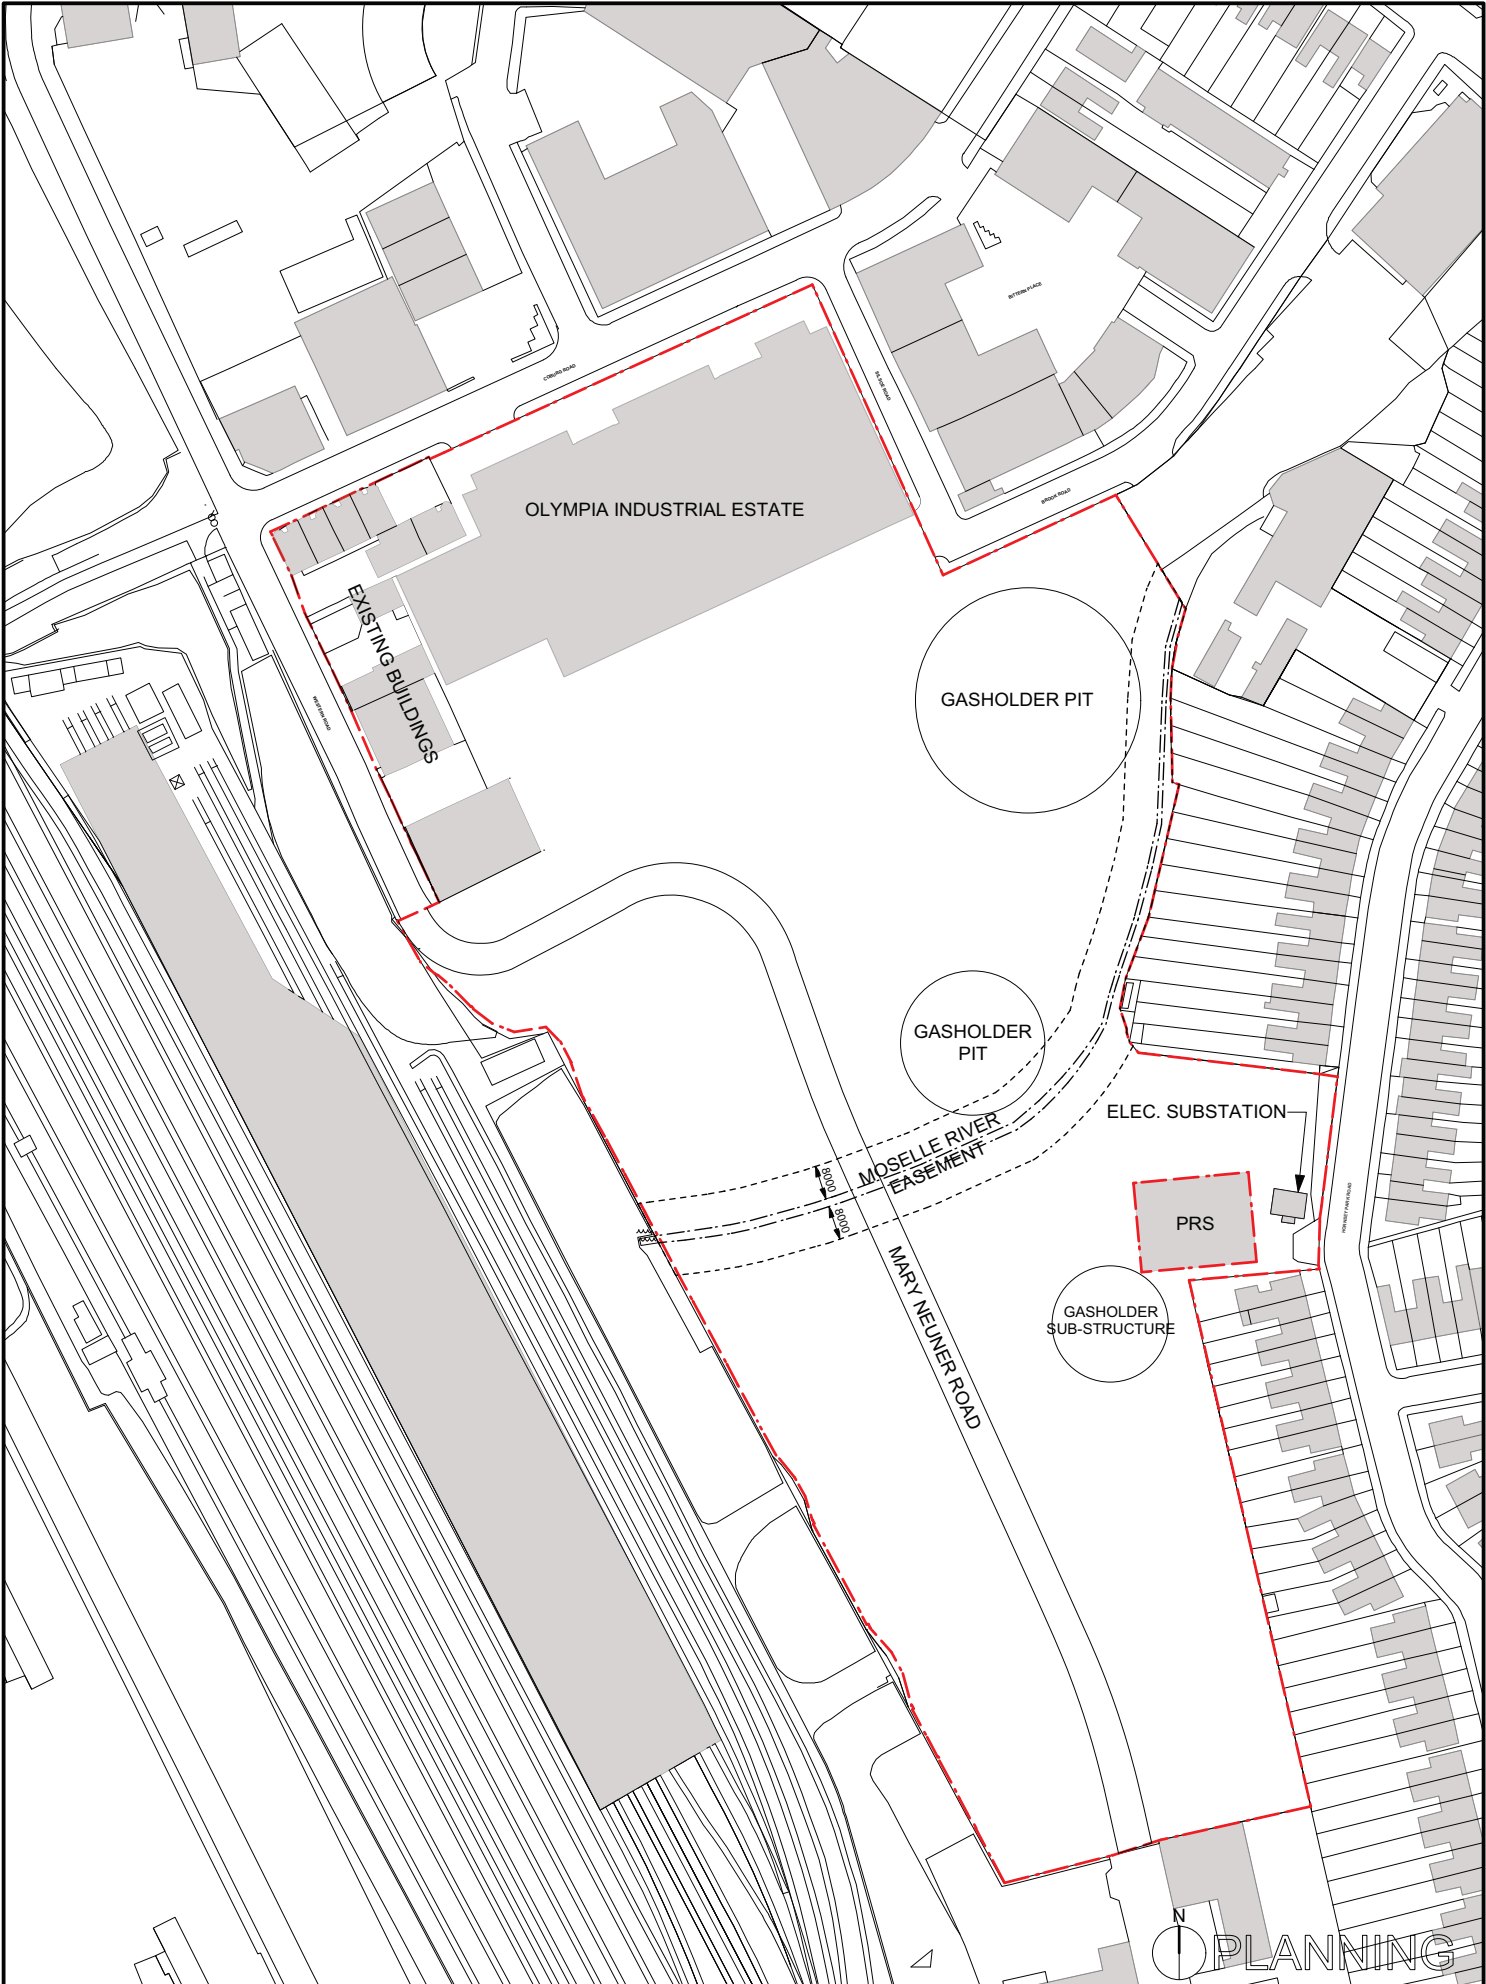

KEY



PLANNING APPLICATION AREA:
47,496m², 4.75 hectares

1 ISSUED FOR PLANNING

REV DESCRIPTION

SM

DRWN

BY

GH

CHKD

BY

20.10.17

DATE

PROJECT

Clarendon Gas Works, Wood Green

DRAWING

Hybrid Planning Application Boundary

panter hudspith architects

11th Floor - Hannibal House
Elephant & Castle, London SE1 6TE
t: 020 7701 0575 e: info@panterhudspith.com

JOB No.

439

DRAWING No.

SK410

SCALE

1:1250

SIZE

A3

1. Do not scale from this drawing, other than for Planning purposes. 2. All dimensions to be checked on site by the contractor and such dimensions to be his responsibility. 3. Report all drawing errors, omissions and discrepancies to the architect. 4. Where the drawing is in CAD format, it is uncontrolled - only figured dimensions in hard copies and PDFs to be relied upon for checking. 5. All information contained in this drawing is SOLE COPYRIGHT OF PANTER HUDSPITH ARCHITECTS and is not to be reproduced without their permission.