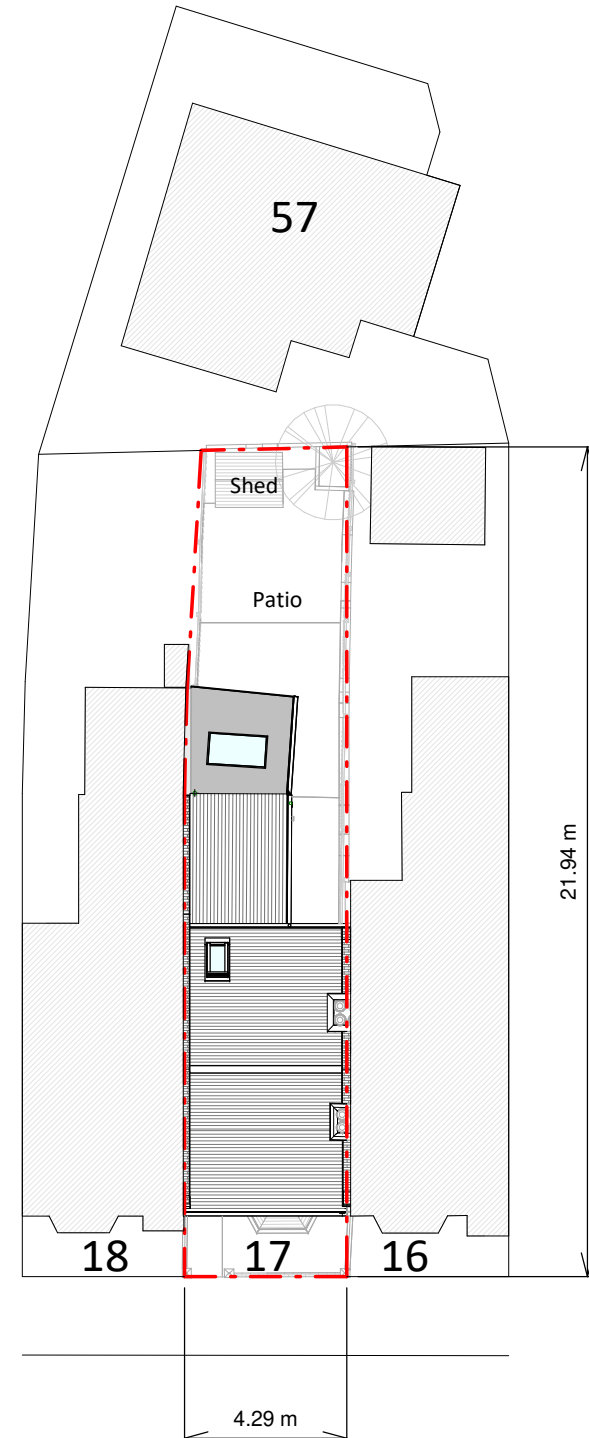
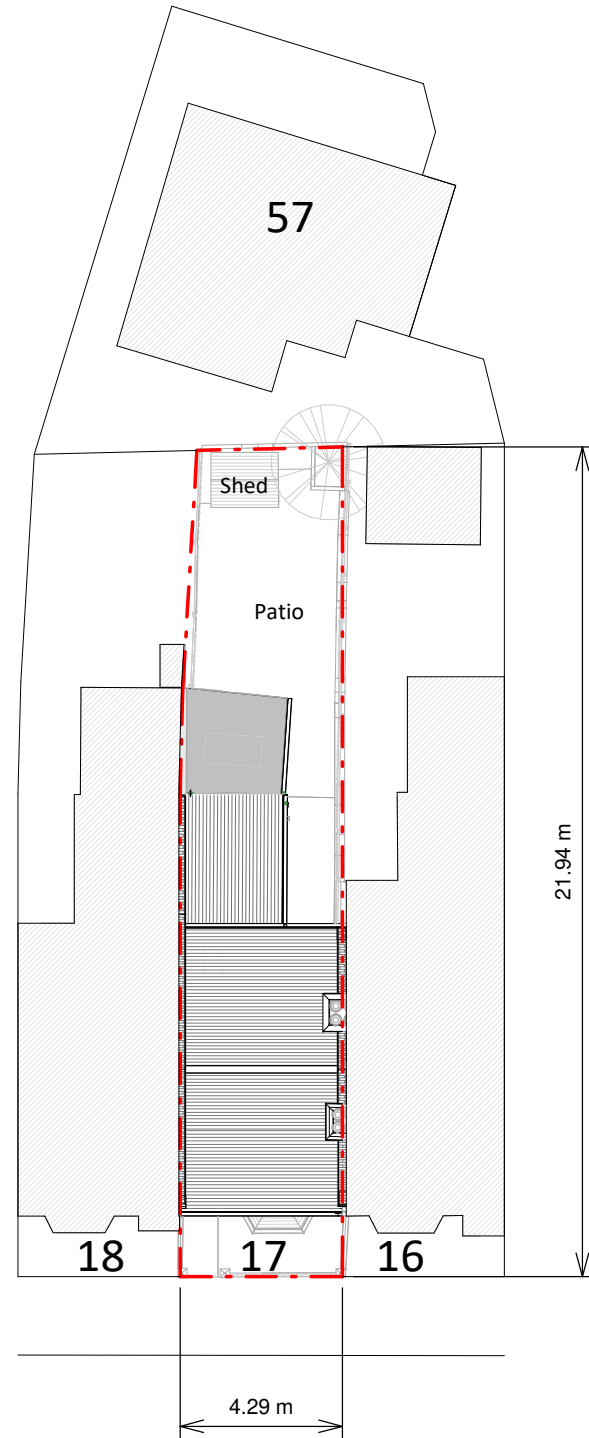


Copyright in the design and this drawing is the property of RESI. Reproduction in whole or in part is forbidden without written sanction of RESI. This drawing must be read in conjunction with all other relevant documentation and drawings.


RESI accepts no liability for any expense, loss or damage of whatsoever nature and however arising from any variation which has not been referred to them and their approval obtained.

Print out to actual scale. Do not scale, except unless for Planning purposes. All dimensions to be cross-checked on-site prior to manufacture and construction. Any discrepancies to be reported to RESI immediately.

NOTES

KEY

Neighbouring context
 Boundary line

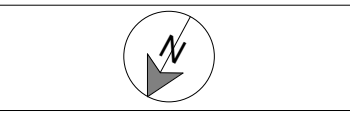

Revision		
Rev	Notes	Date
A	Planning Issue	19/05/2023



Job Title

Proposed replacement of flat roof to existing rear extension, facade alterations, internal alterations and all associated works at 17 Nelson Road

Drawing Status

Planning

Client

Bailey Kursar

Drawing Title

Block Plans

Scale 1 : 200 @ A3	Drawn AR
Date May 2023	Checked TM
Drawing No. B175408-3000	REV A