



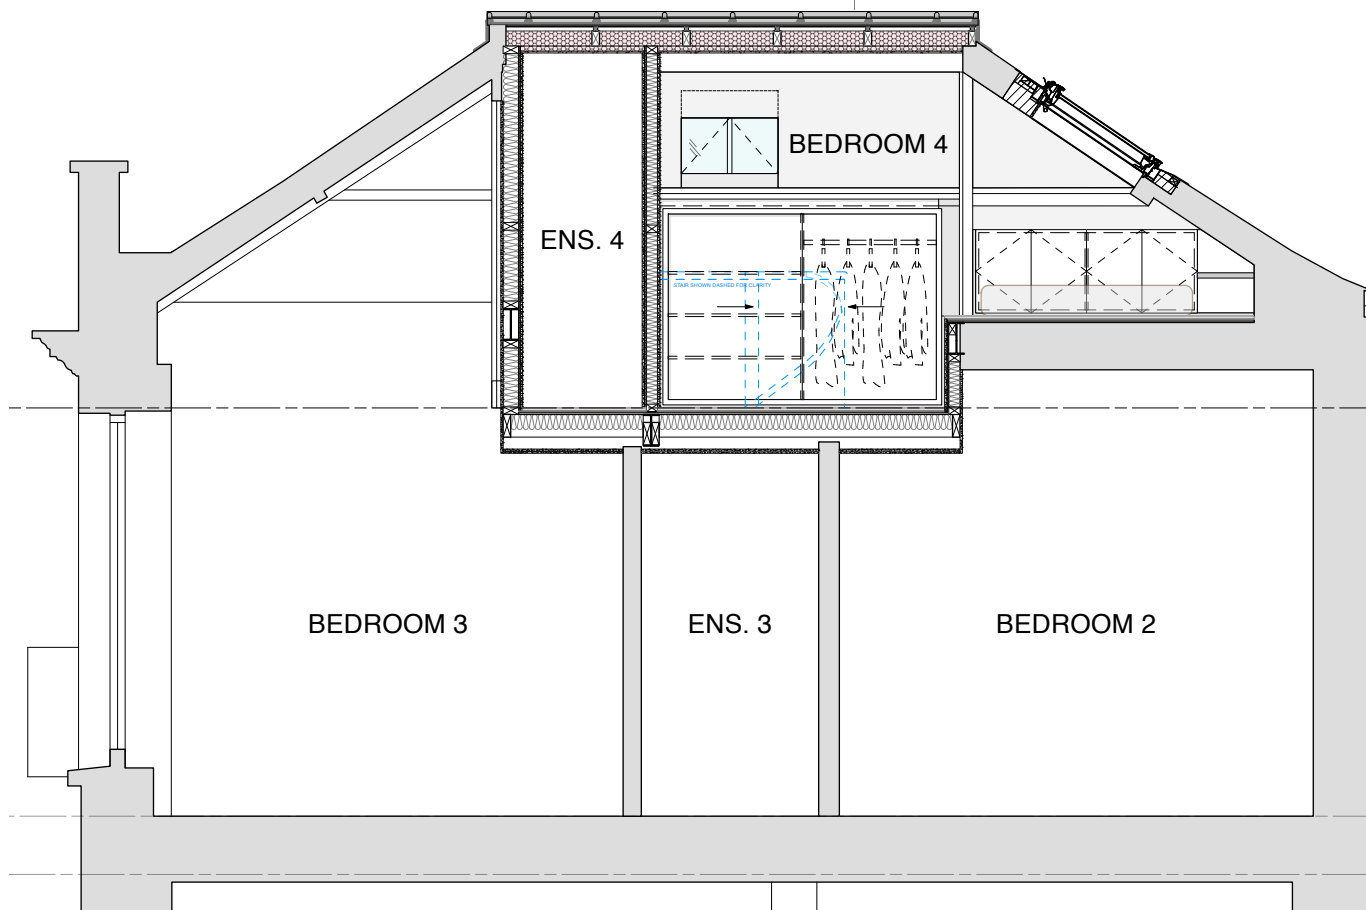


1 Bedroom 4 - Section AA
Scale: 1:50

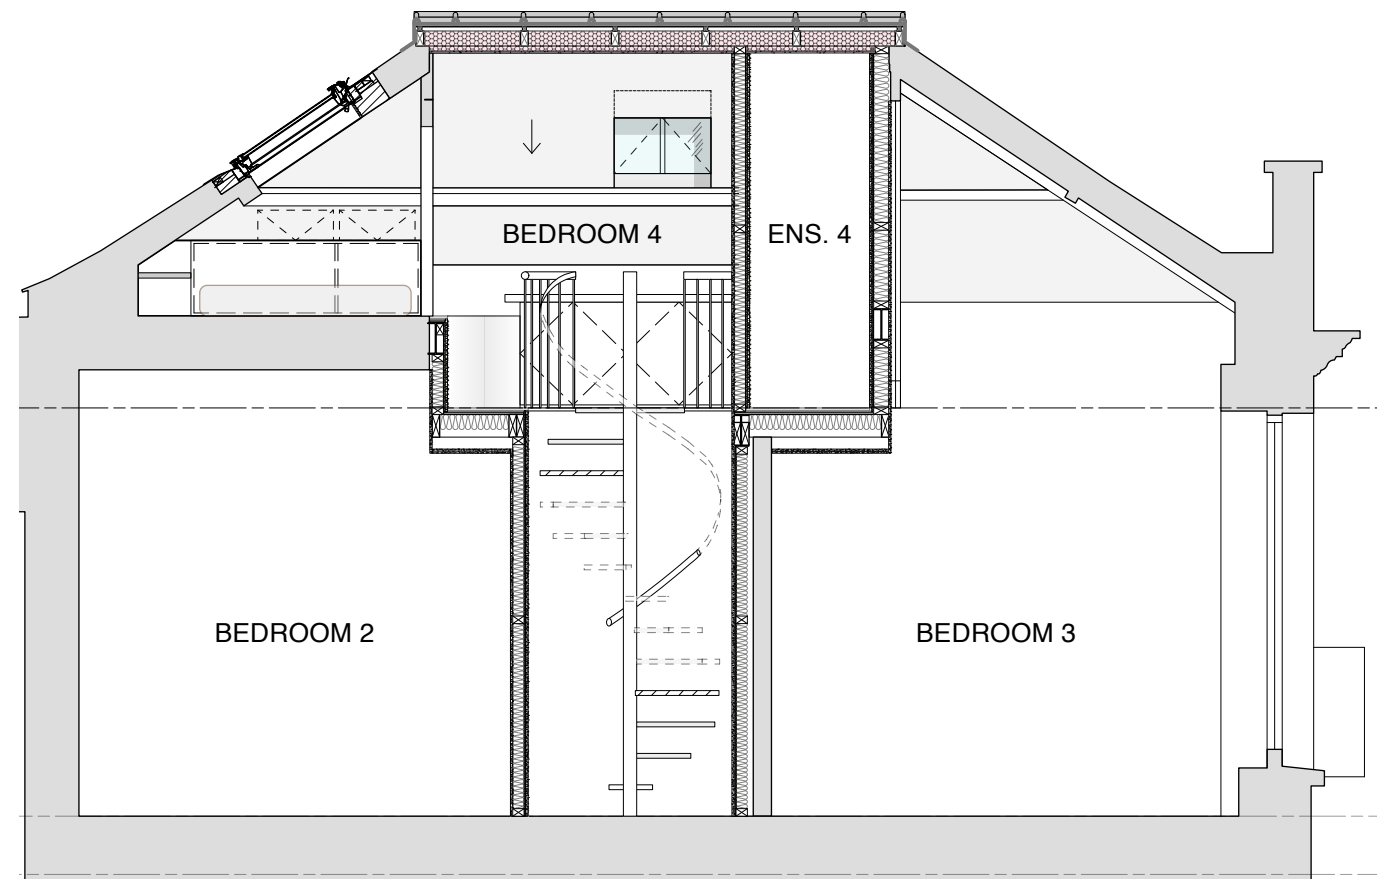


2 Bedroom 4 - Section BB
Scale: 1:50

BULKHEAD SHOWN DASHED RED

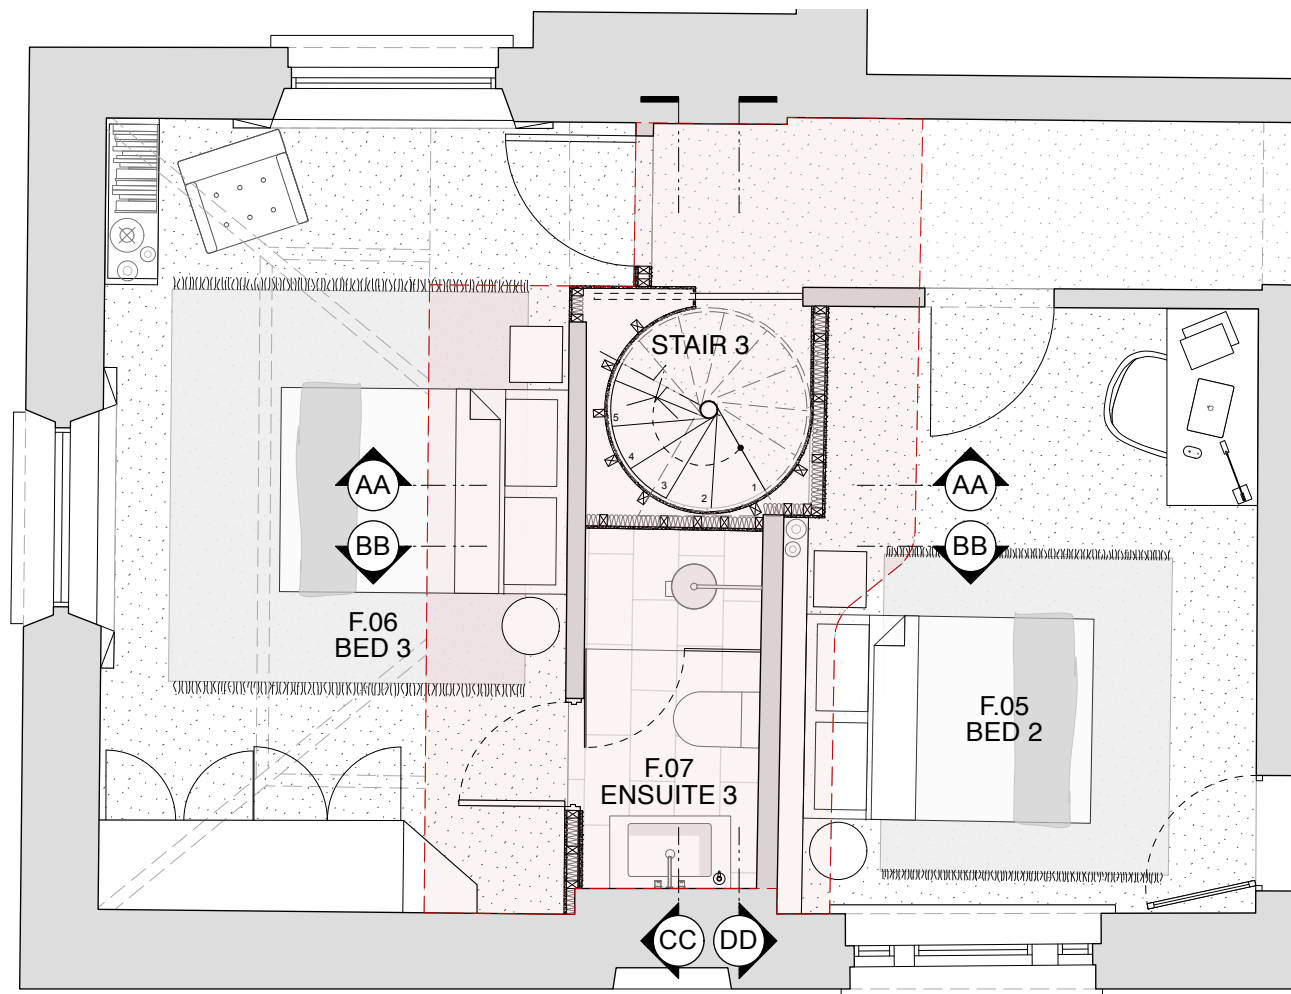

3 Key Plan - First Floor
Scale: 1:50

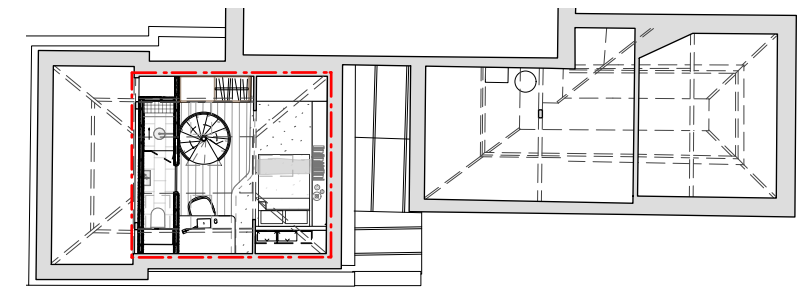

A Key Plan - Second Floor
Scale: 1:200

REVISION			
DATE	21.10.21	SCALE	1:100 @ A3
PROJECT	1 St Georges Terrace, 6 North Hill, London N6 4PW		
CLIENT	Vanina & Stephan Kovarski		
DRAWING TITLE	PROPOSED DETAILS - BEDROOM 4 SECTIONS AA & BB		
DRAWING No.	TRS118_DET_606		
ISSUE	Planning		

TR STUDIO
Architecture | Interiors

The Blackfriars Room
St Bride Foundation
14 Bride Lane | London EC4Y 8EQ
T: +44 (0)203 567 0569
E: office@trstudio.co.uk
W: www.trstudio.co.uk

This drawing must not be scaled from nor should it be used for the calculation of areas for the purposes of valuation. All dimensions are indicative and must be verified on site prior to the commencement of any works. This drawing must be read in conjunction with all necessary information from all other design consultants and contractors. All works must comply with the relevant British standards and building control requirements. Drawing errors to be reported to the Architect.