


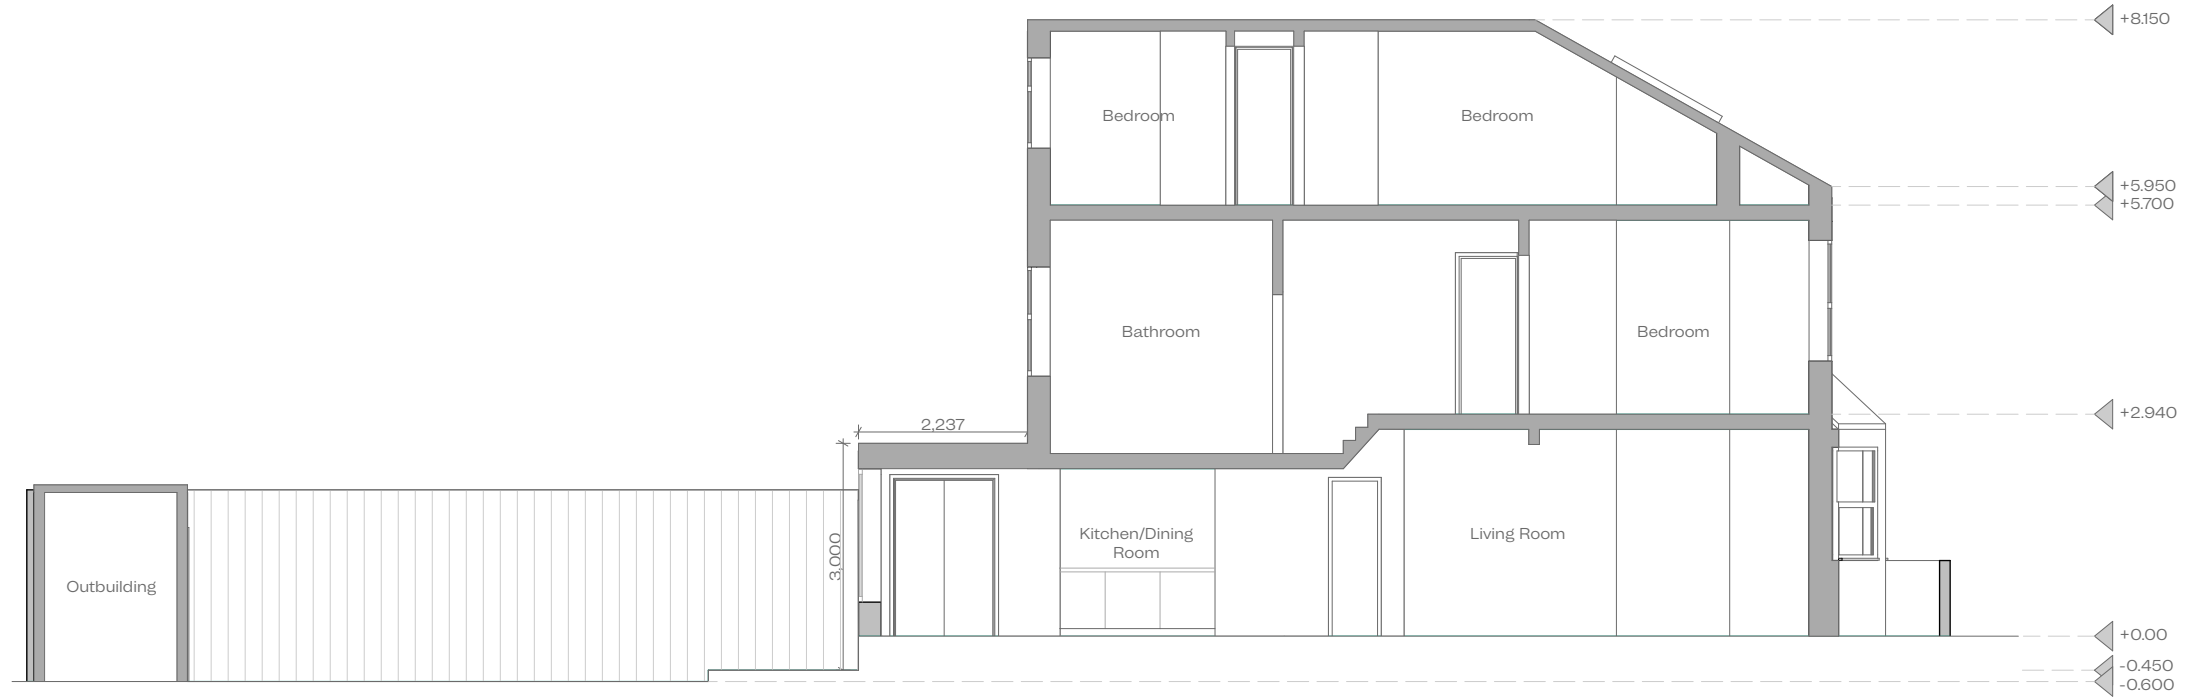

ELL ARCHITECTS

5F CANONBURY YARD
190 NEW NORTH ROAD
LONDON N1 7BJ

REF: O53/LIS
PROJECT: 6 Lismore Road
London NW17 3LE
CLIENT: Alex Wulf & Tim
Archer

DRAWING: Proposed Sections/Elevations
STATUS: Planning
SCALE: 1:100@A3
DATE: 19/05/2023
DRAWING NO.: ELL-053-A-06-200
REVISION:

1. Do not scale drawings for construction.
2. Neighbouring buildings are approximate.
3. All dimensions, levels and conditions shall be checked on site before proceeding with the work.
4. ELL Architects shall be notified of any discrepancies.
5. Spot levels are subject to variation.
6. All drawings to be read in conjunction with all consultant information and the specification.
7. Do not use for construction unless expressly permitted.

2m 0m 1m 2m 4m 6m