


Elevation

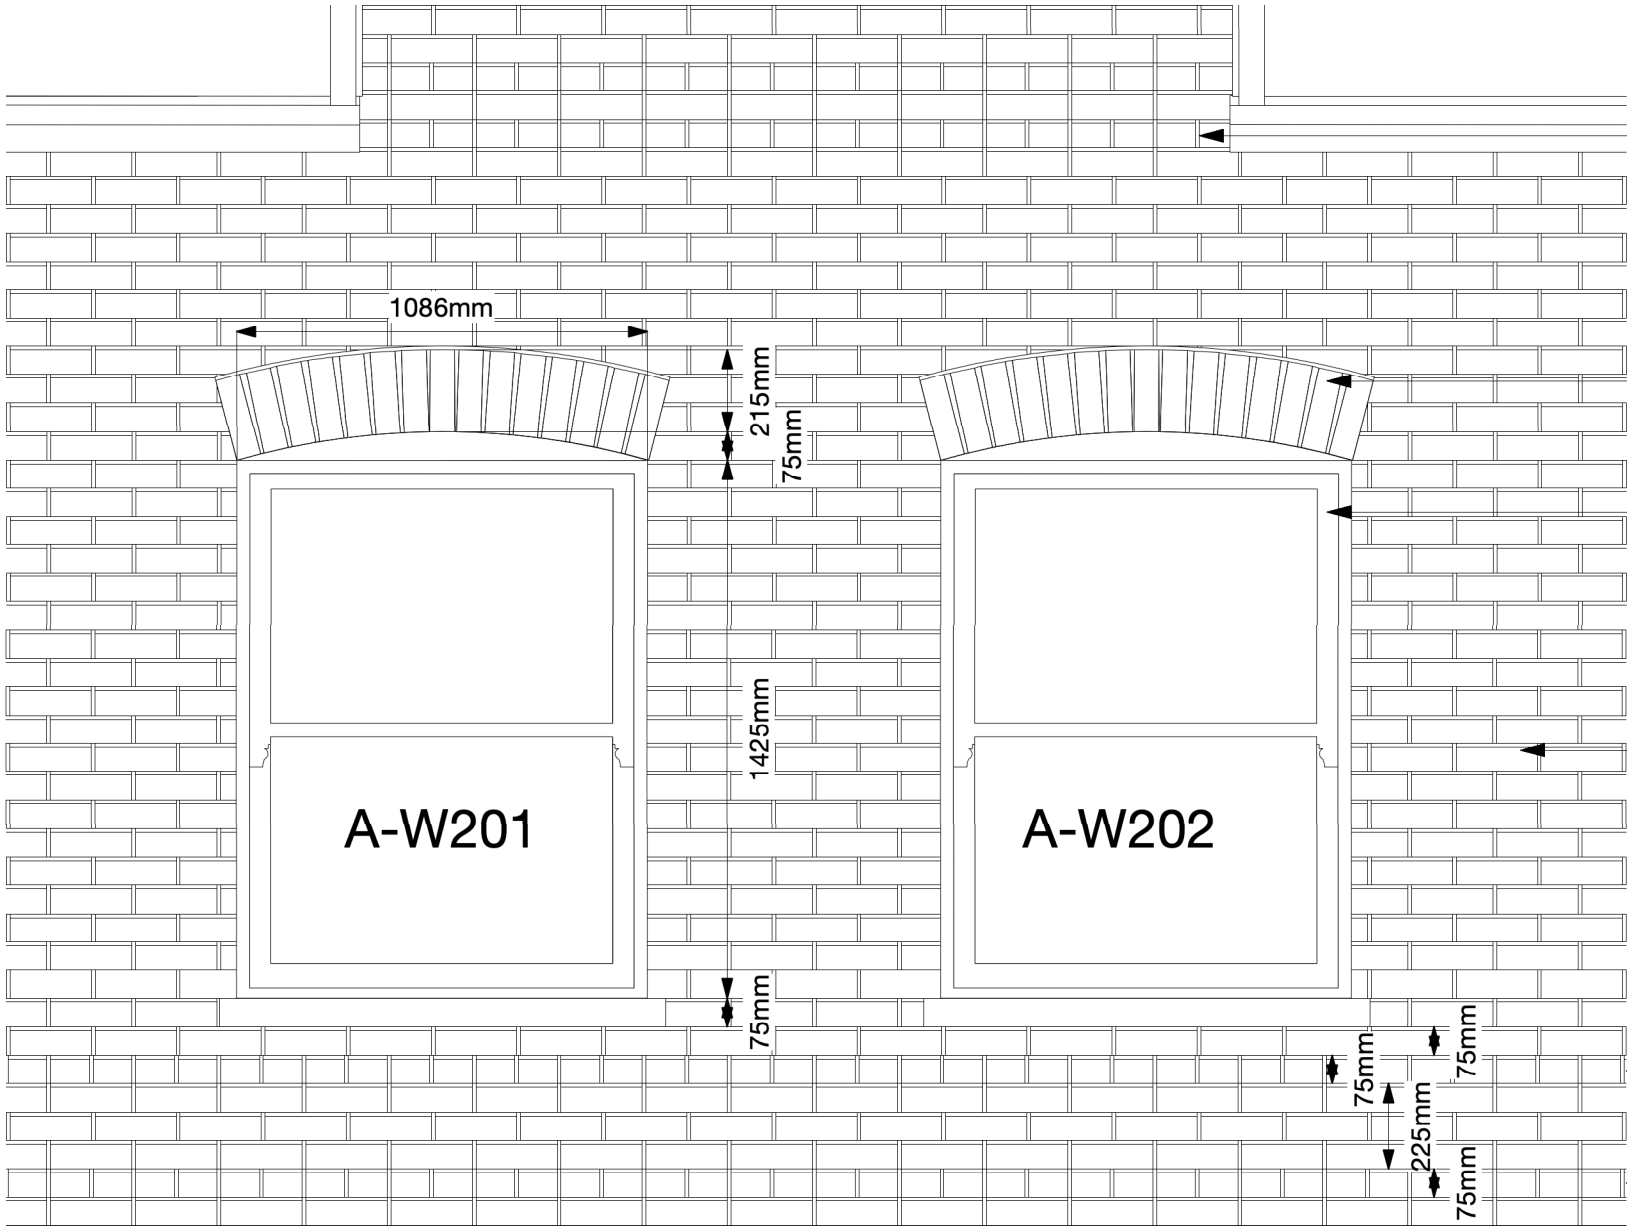

English brick bonding band.
Ibstock Leicester Red, with a
medium grey mortar joint


Segmented window header,
Ibstock Leicester Red, with a
medium grey mortar joint

Timber framed double glazed
sash windows - RAL 7016


Stretcher bond used throughout
unless otherwise noted. Ibstock
Leicester Red, with a medium
grey mortar joint

English brick bonding band.
Ibstock Leicester Red, with a
medium grey mortar joint

Section

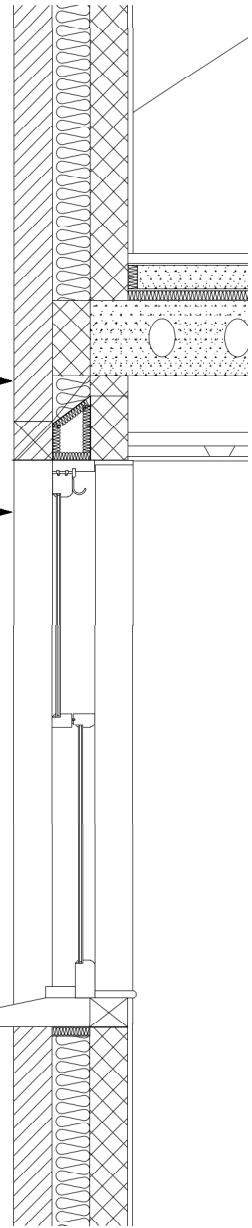

Plan

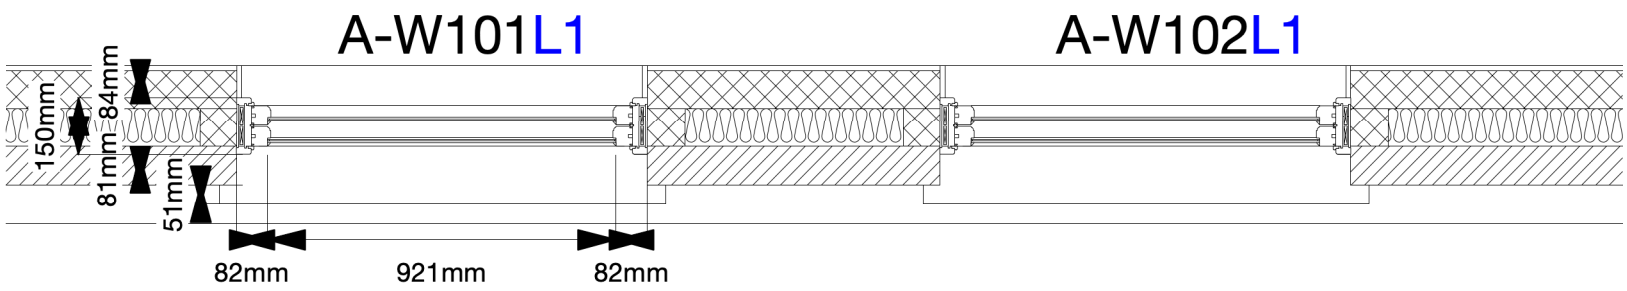

NOTES:

To be read in conjunction with all building regulation drawings structural engineer's design & details and all other supporting information.

Do not scale from these drawings, all dimentions to be confirmed onsite. All dimensions & setting out to be checked on site by contractor prior to starting works. Any discrepancies to be reported to KGH Studios.

Refer to planning & condition discharge documents for additional details.

Job Description:

Erection of part two & three storey building including ground floor retail space and seven dwellingflats.

Address:

**23 & 23a High Street Hornsey
London, N8 7QB**

Status:

BUILDING REGULATIONS

Drawing:


Window & Brick Details

Drawing: Number:

094 - BR - 302

Drawing: Scale:

1:20 @ A2

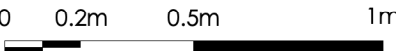

Revision:

-

Notes