


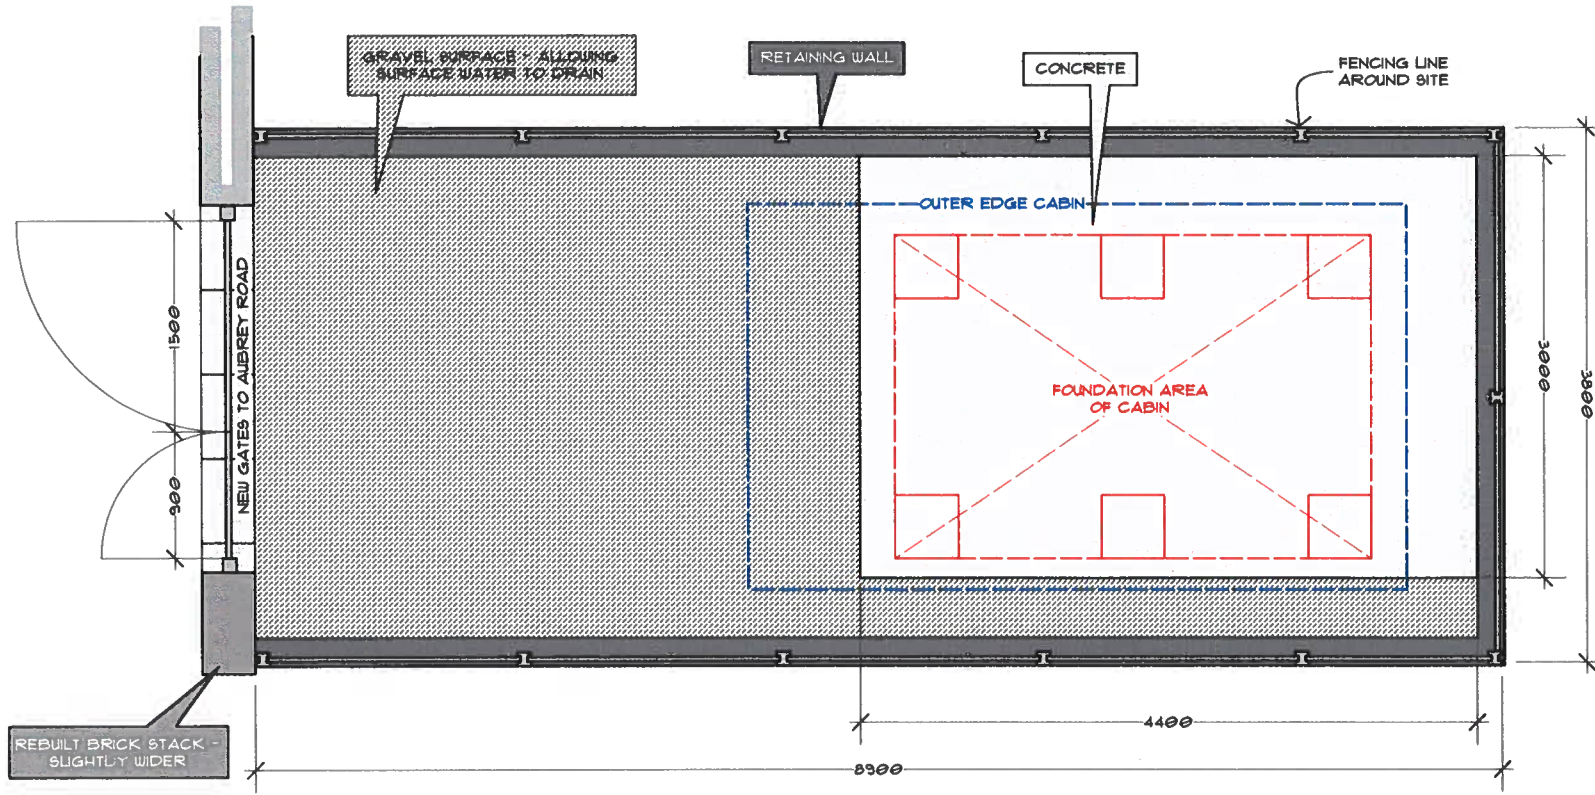

REVISION DATE: 13.05.23
DRAWN BY: KJT

APPLICANT:
Kiera Tudway
Flat 4, 13 Fairfield Road,
London N8 9HG

HARD STANDING PLAN

HGY/2022/4437
Erection of a single storey rear outbuilding