




REFURBISHMENT OF EXISTING

- | | |
|---|---|
| ALT-761: STRUCTURAL SLAB ABOVE | CLG-107: PLASTERBOARD CEILING, DOUBLE BOARD (HUMID CONDITION) |
| ALT-762: EXISTING PLASTERBOARD CEILING | CLG-108: PLASTERBOARD CEILING, ACOUSTIC |
| ALT-765: EXISTING FIBROUS PLASTER CEILING | CLG-801: FIBROUS PLASTER CEILING |
| ALT-851: EXISTING METAL CEILING PANELS | LIN-105: TIMBER BOARDING |
| | PLS-205: ACOUSTIC PLASTER CEILING |
| | PLS-101: BOARD FINISH GYPSUM PLASTER |
| | PLS-105: GYPSUM PLASTER (APPLIES TO ALL EXISTING CEILINGS) |
| | PT-101: PAINTED CEILING (APPLIES TO ALL CLG PLASTERBOARD AND FIBROUS PLASTER TYPES) |

NEW CEILINGS & FINISHES

- | | |
|---|--|
| CLG-101: PLASTERBOARD CEILING, SINGLE BOARDED | |
| CLG-103: PLASTERBOARD CEILING, DOUBLE BOARDED | |
| CLG-105: PLASTERBOARD CEILING, SINGLE BOARDED (HUMID CONDITION) | |

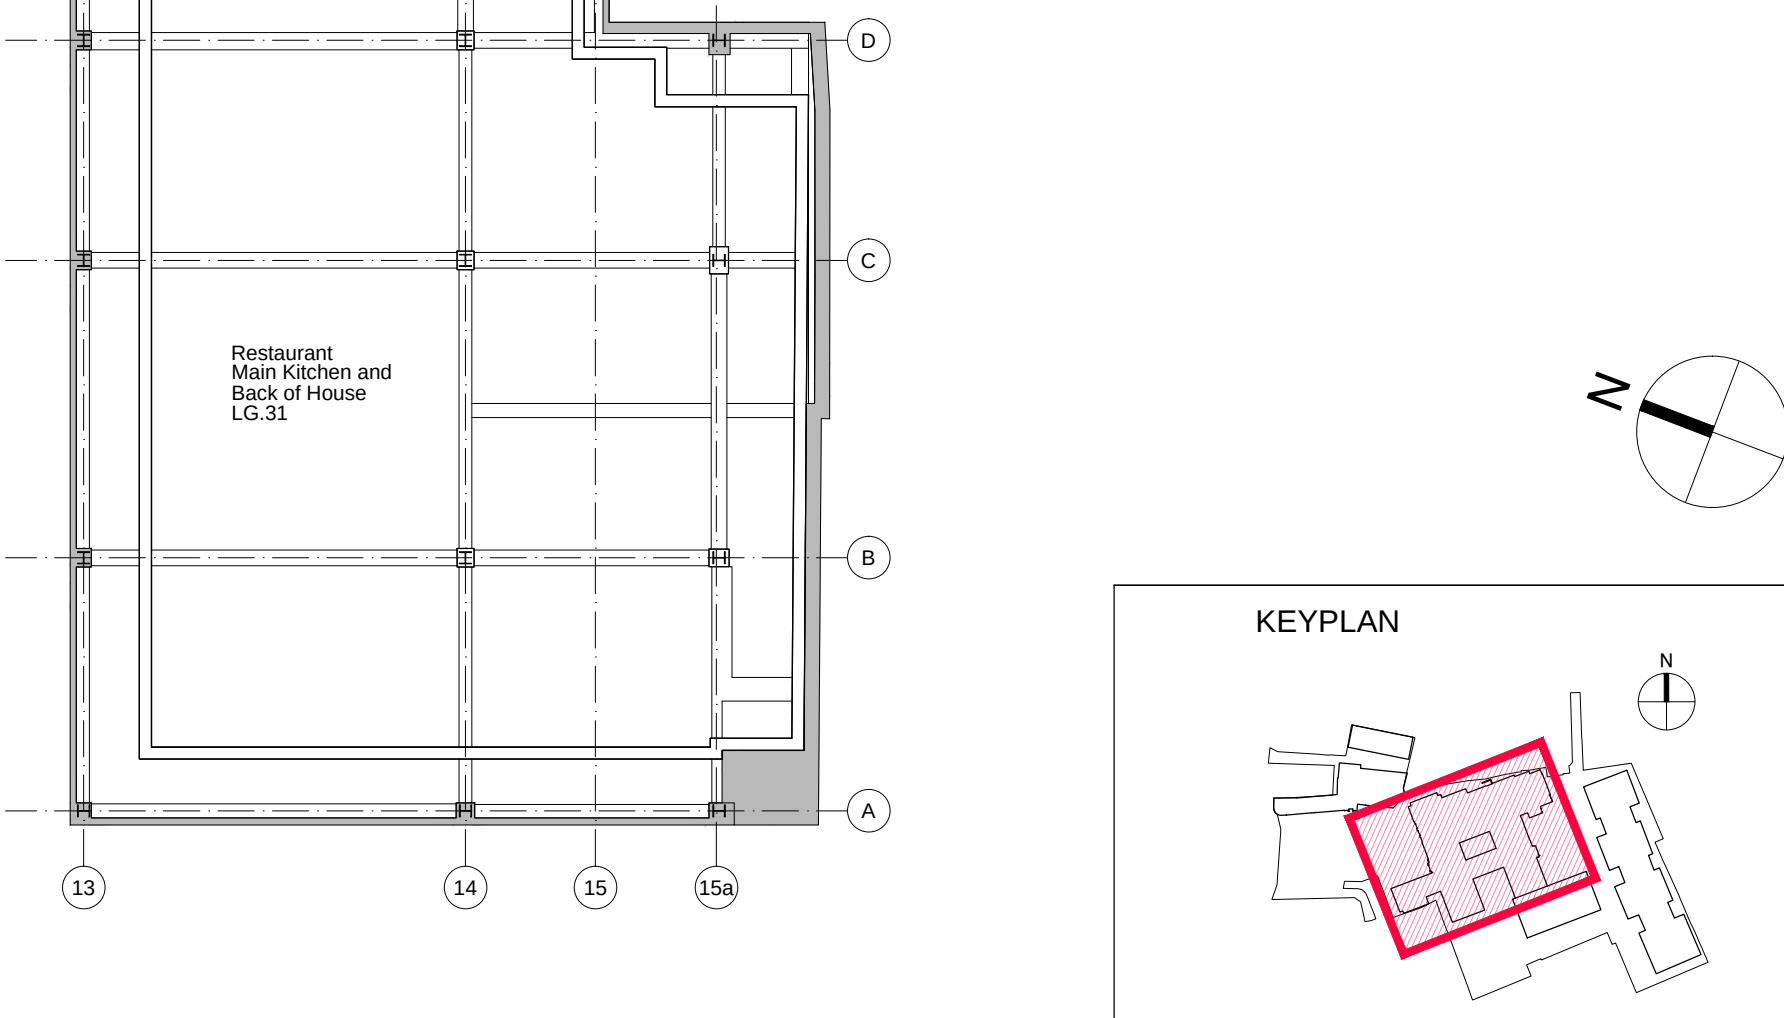

PROPOSED LOWER GROUND FLOOR CEILING FINISHES PLAN

REVISION NOTES

P1	24.02.2020	JH	PRELIMINARY ISSUE
P2	16.07.2020	JH	MINOR ADJUSTMENTS TO GA LAYOUT
C1	24.09.2020	JH	ISSUED FOR CONSTRUCTION



CONSTRUCTION

© KDS & Associates Ltd
No part of this drawing may be reproduced without written consent.
All contractors must visit site and be responsible for taking and checking all dimensions relating to this work.
Do not scale from this drawing.

PROJECT / DRAWING TITLE
HORNSEY TOWN HALL
TOWN HALL & BROADWAY ANNEX
LONDON N8 9JJ

DRAWING TITLE
TOWN HALL
CEILING FINISHES PLAN
LOWER GROUND FLOOR

DATE / DRAWN BY
24.02.20 JH
SCALE
1:125 @A1
PROJECT / DRAWING NO
3670-KDS-TH-LG-DR-A-35-2309
REV
C1