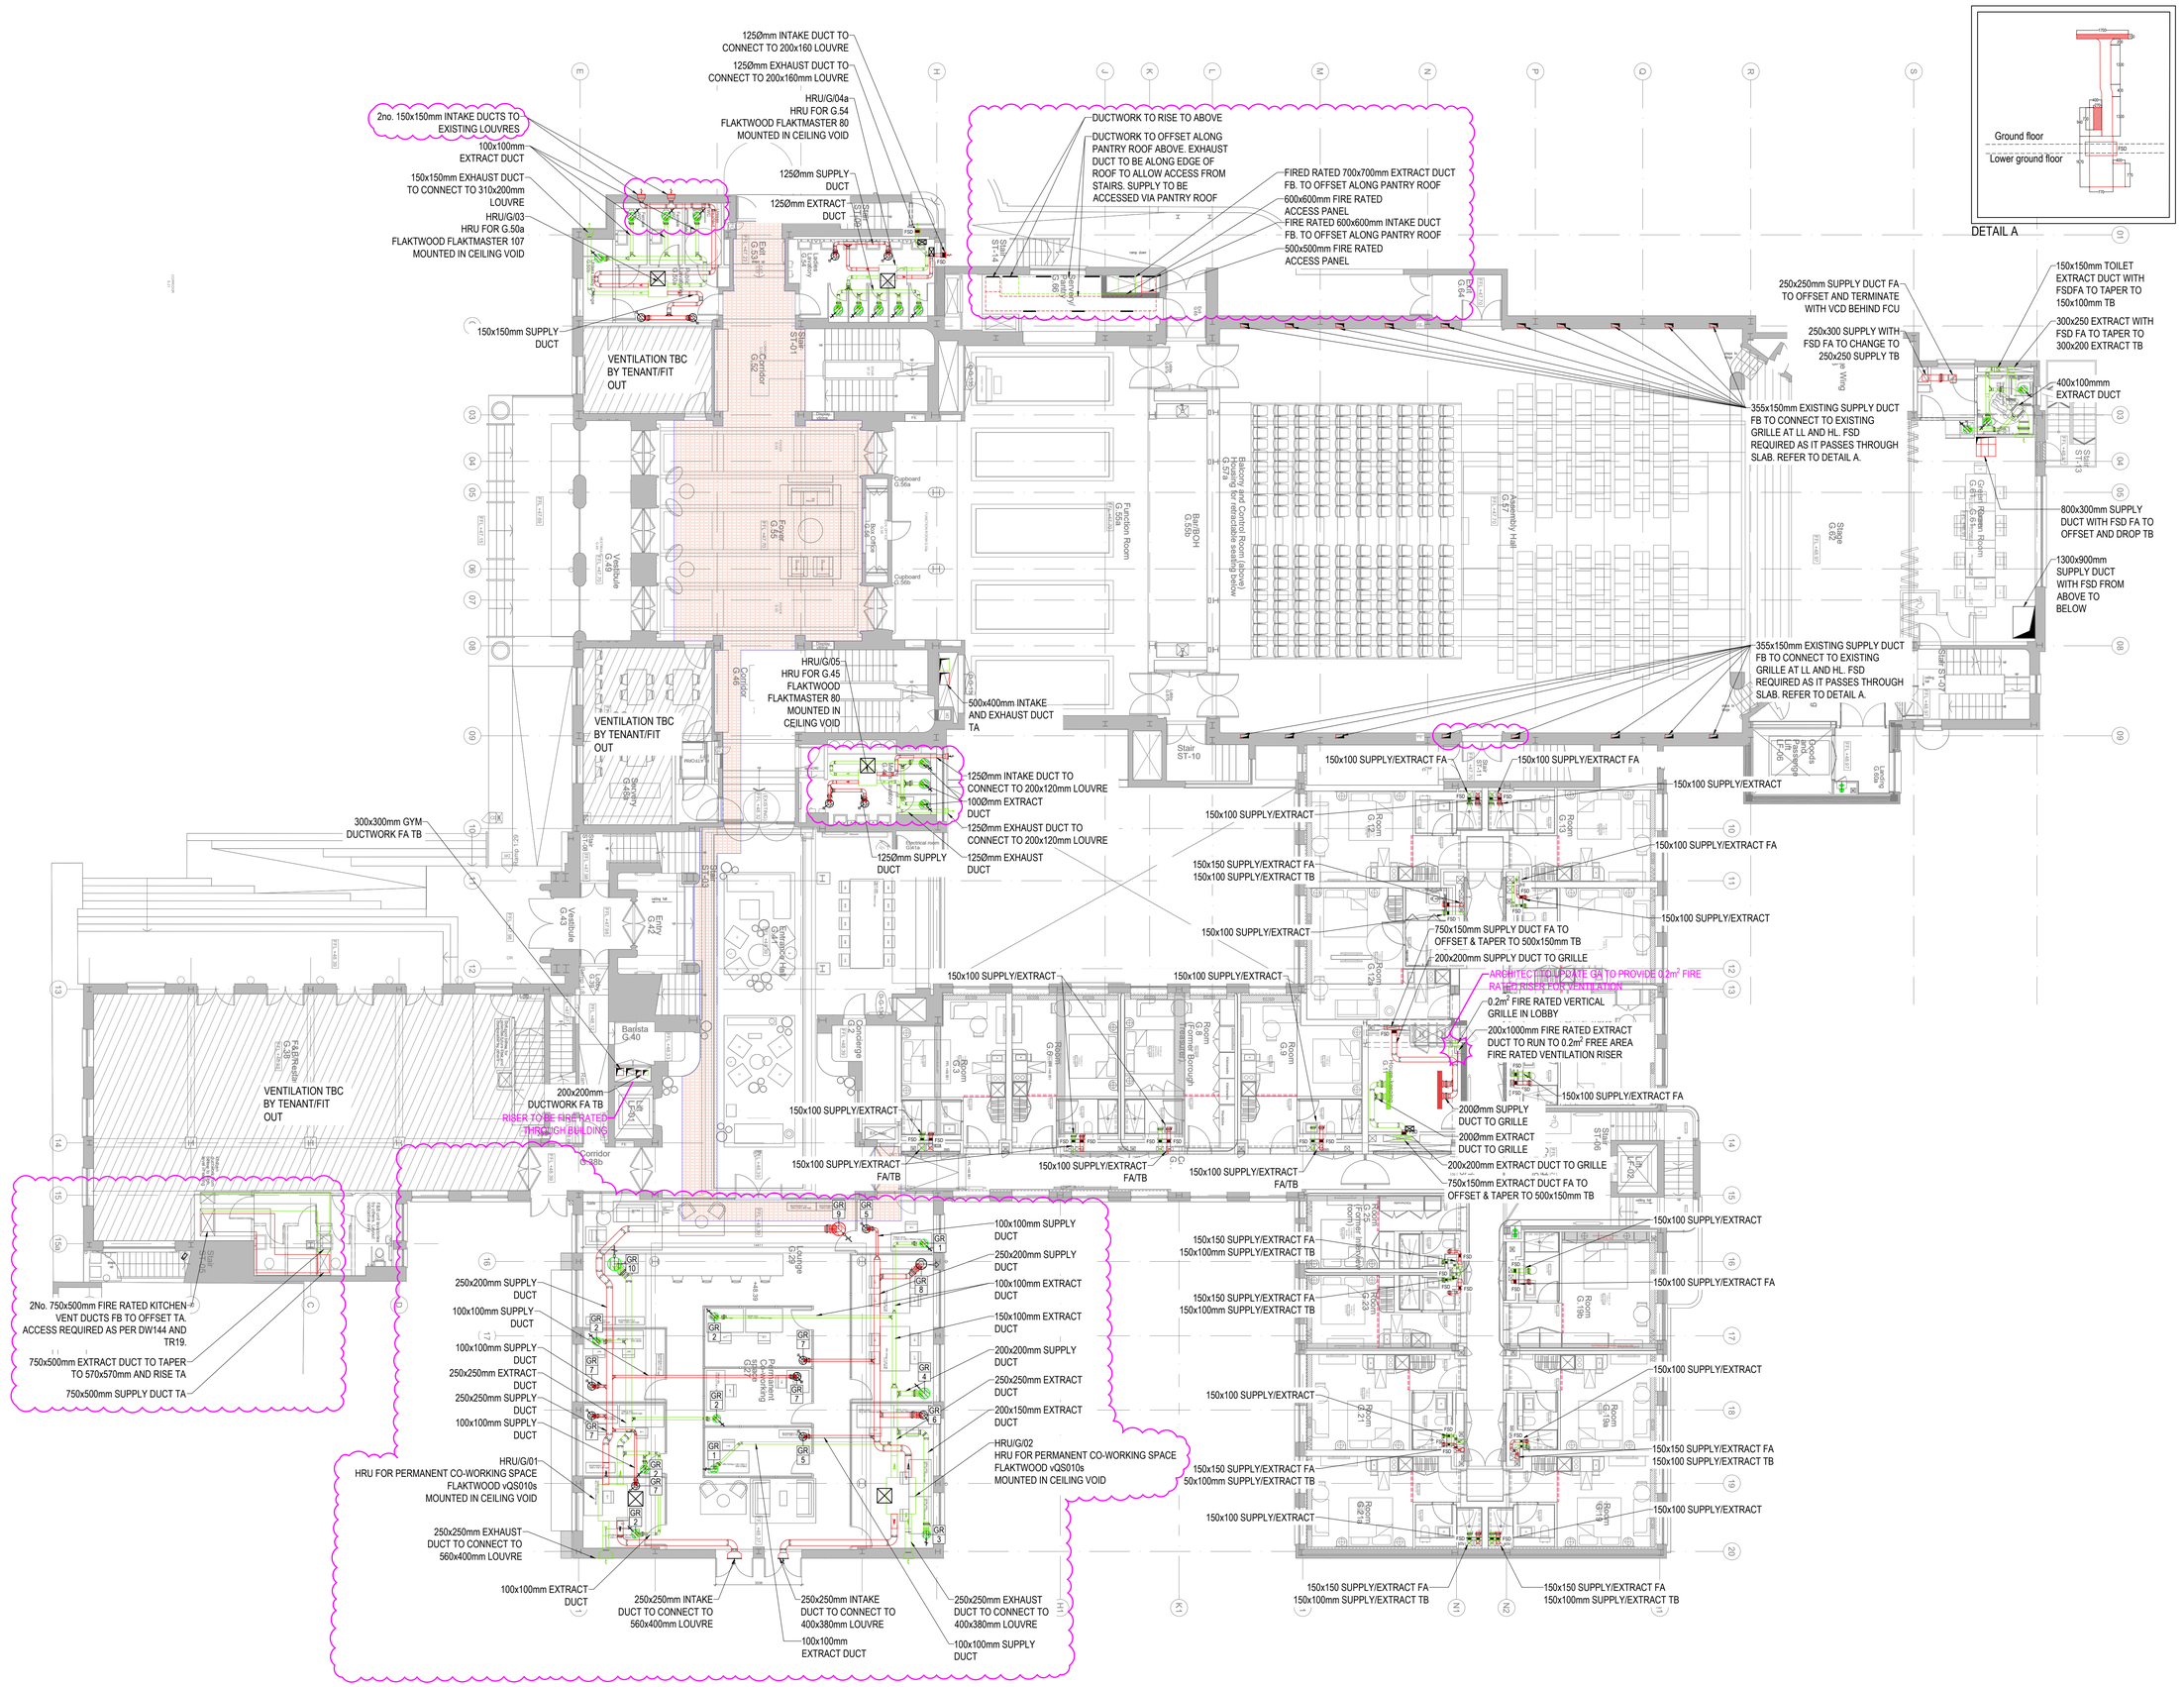


Copyright, Designs and Patents Act 1988
The copyright & design right of the design documents & of the design remains that of Whitecode Ltd. All copies are only for information about the application, they may not be used for any other purpose or copied without the express written permission of Whitecode Ltd.

Conflicts of Information
It still remains the responsibility of the Installer/contractor to ensure that there are no conflicts with information provided by ourselves & that of any manufacturers information or relevant requirements of statuary Bodies or Client specification/Er's. If any conflicts do exist it is the responsibility of the Installer/Contractor to inform The Consultant/Client immediately Verbally & in writing.

WARNING TO HOUSE PURCHASERS - Property Misdescriptions Act 1991
Buyers are warned that this is a working drawing and is not intended to be treated as descriptive material describing, in relation to any descriptive material describing, in relation to any descriptive particular property or development, any of the Specific Matters prescribed by an Order made under the above Act. The contents of this drawing may be subject to change at any time & alterations and variations can occur during the progress of the works without revision of the drawing. Consequently the layout, form, contents & dimensions of the finished construction may differ materially from those shown. Nor do the contents of this drawing constitute a contract, part of any contract or a warranty.

NOTES

1. Drawing to be read in conjunction with design risk management drawings.
2. For full distribution details including sizes and valve arrangements, please refer to relevant schematic.
3. Pipe work running externally to be finished in PIB coating to prevent moisture ingress.
4. This drawing shall be read in conjunction with the NBS Specification and all British Standards and documents referred to within the mechanical & electrical schematics, detail sheets, and relevant structural and architectural drawings.
5. All heating to be installed in line with GTC technical guidelines.
6. Incoming mains with the ground to be designed by GTC.
7. Pipework entry into the apartment is to be detailed by the architect.

KEY

F&R Flow and Return

FA From Above

FB From Below

TA To Above

Areas of existing ceilings to be removed and reinstated for services

FOR LOUVRE REFFERENCES, REFER TO FACADE LOUVRE SCHEDULE 10687-M-08-0002

FOR ATTENUATION REFERENCES, REFER TO CAICE QUOTATION 88660/2/22/1 AND 88660/2/18/2

NOTE: C
CONTRACTOR TO ALLOW FOR CHANGES TO LOCATIONS AND ROUTINGS OF SERVICES TO SUIT SITE CONDITIONS

NOTE: B
SERVICE VOIDS TO BE SURVEYED ON SITE PRIOR TO PROCUREMENT & INSTALLATION TO ENSURE SERVICES CAN BE UNOBSTRUCTED IN SPACE

NOTE: A
DRAWING IS CONSTRUCTION ISSUE PROVISIONALLY ONLY. EAST WING IS CURRENTLY THE ONLY AREA THAT HAS BEEN FULLY COORDINATED AND DETAILED WITH DESIGN TEAM

BACKGROUND PLAN AS PER: KDS ARCHITECTS

DRAWING No:	REVISION:	DATE RECEIVED:
3670-KDS-TH-00-DR-A-03-2001	N/A	25.10.2022

Rev	Date	Description	Drwn	Chkd
C7	08.02.2023	Updated co-working and kitchen ducts to comments	DALS	EJ
C6	27.09.2022	Updated to comments from site visit	DALS	EJ
C5	05.08.2022	Updated as per latest site visit comments	DALS	EJ
C4	22.03.2022	Updated to L&P comments	DALS	EJ
C3	24.01.2022	Updated to Flaktwood units	DALS	EJ
C2	11.11.2021	Updated vent ducts to fit clay pots. VCD's and FSC's added.	DALS/ AJH	EJ
C1	05.11.2020	Construction issue. Provisional as per note above	DALS	EJ
WIP	03.07.2020	Work in Progress	SV	EJ

Current purpose: CONSTRUCTION Scale: 1:125 Size: A1
Original Issue Date: 22.06.2020 Drwn: SV Chkd: EJ

WHITECODE CONSULTING
BUILDING SERVICES DESIGN CONSULTANTS
26-27 The Hill, Northfleet, Gravesend Kent, DA11 9EU
www.whitecode.co.uk
T: 01322 289977 E: design@whitecode.co.uk

Title:
VENTILATION
TOWN HALL & HOTEL
GROUND FLOOR

Project:
HORNSEY
TOWN HALL

Client: ARDMORE

Dwg Number: 10687-V-02-TH-0100

Rev: C7