
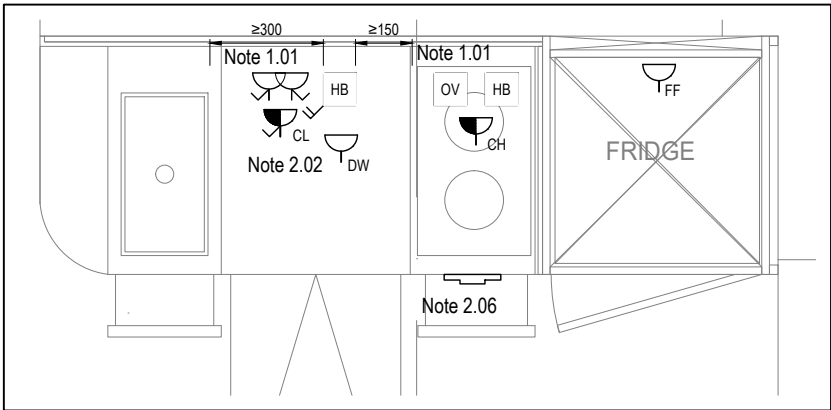


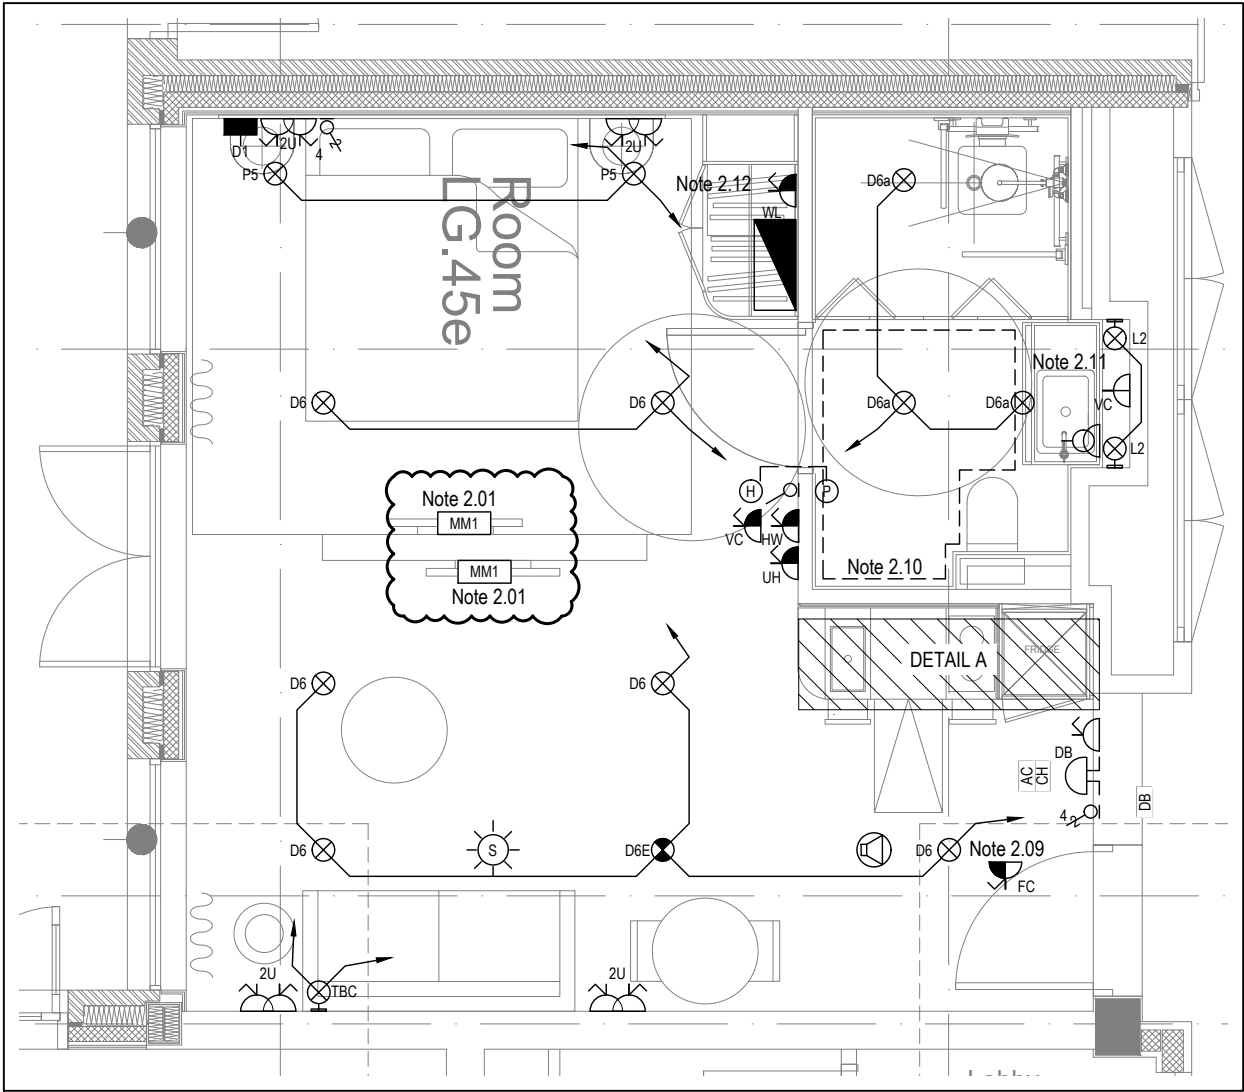

DETAIL A - KITCHEN DETAIL LAYOUT
SCALE 1:20

- Tenure Specific Notes**
- 2.01 Main television point comprising the following on a media plate:
- 2No. Double switched socket outlet
 - Single coaxial outlet
 - 2No. RJ45 Outlet Data Point
- 2.02 Under-cupboard lighting to be wired to kitchen lighting circuit. Locations of spurs to be coordinated with kitchen specialist.
- 2.03 All switches to be mounted on single faceplate with label warning of multiple circuits.
- 2.04 6 gang grid switch fitted with 20A double pole switches, each switch engraved with the name of the appliance served:-
- Cooker hood
 - Dishwasher
 - Fridge/freezer
 - Oven
- 2.05 All consumer units to be fitted with surge supplement modules.
- 2.06 Refer to kitchen layouts for positions of electrical appliances before any installation work commences.
- 2.07 For locations and setting out details of services, refer to typical cupboard drawing.
- 2.08 N/A
- 2.09 FCU for fan coil unit shall be installed within 300mm of equipment.
- 2.10 Dotted line indicates area covered by electric underfloor heating
- 2.11 Switched fused connection unit for vanity unit and LED lighting. Final connection via flex outlet plate within wall behind vanity unit.
- 2.12 Power supply for provision of door activated wardrobe lighting. Joinery contractor to supply lighting and undertake all works beyond this point.
- 2.13 Subject to EAI

Copyright, Designs and Patents Act 1988
The copyright & design right of the design documents & of the design remains that of Whitecode Ltd. All copies are only for information about the application, they may not be used for any other purpose or copied without the express written permission of Whitecode Ltd.
Conflicts of Information
still remains the responsibility of the Installer/contractor to ensure that there are no conflicts with information provided by themselves & that of any manufacturers information or relevant requirements of statutory Bodies or Client specification/Et's. If any conflicts do exist it is the responsibility of the Installer/Contractor to inform The Consultant/Client immediately Verbally & in writing.
WARNING TO HOUSE PURCHASERS - Property Misdescriptions Act 1991
Buyers are warned that this is a working drawing and is not intended to be treated as descriptive material describing, in relation to any descriptive material describing, in relation to any descriptive particular property or development, any of the Specific Matters prescribed by an Order made under the above Act. The contents of this drawing may be subject to change at any time & alterations and variations can occur during the progress of the works without revision of the drawing. Consequently the layout, form, contents & dimensions of the finished construction may differ materially from those shown. Nor do the contents of this drawing constitute a contract, part of any contract or a warranty.

NOTES

- General Electrical Notes**
- Mechanical services shown for coordination purposes only. Refer to mechanical drawings for mechanical services information.
 - Before commencing work on site, please read Design Risk Management Information.
 - All manufacturer's instructions to be reviewed prior to installation.
 - All electrical installations shall be carried out in accordance with BS 7671.
 - This drawing is to be read in conjunction with the electrical symbols legend & typical mounting heights drawings.
 - Where electrical boxes, conduits, trunking, pattresses or luminaires penetrate floors, walls, roofs, ceilings or other partitions, they must be suitably fire-stopped in order to arrest the spread of fire through the electrical system; as per section 527.2 of BS 7671 and Approved Document B.
 - Dimensioned setting out details to be confirmed by architect.
 - All discrepancies are to be queried with WDA before works commence.
 - Room Thermostat location is indicative only. Final position to be determined on site subject to building and apartment orientation. The room Thermostat must be positioned away from heat emitters and away from direct sunlight.

- Electrical Installation Notes**
- 1.01 All switches and sockets must be installed at least 300mm from internal room corners to meet the requirements of Lifetime Homes, 150mm from hobs and 300mm from sink basin to comply with BS7671.
 - 1.02 The kitchen layout shown is indicative only. Please refer to specialist drawings for final layouts before any installation work commences on site.
 - 1.03 All wiring accessories shown as being installed on party walls must be installed offset in the adjoining property such that they are not back-to-back on the party wall.
 - 1.04 All electrical items within 2.25m of FFL must be installed at least 600mm from the edge of a bath or shower and at least 600mm radius from basin taps, or be rated to IPX4 protection (zone 1 & 2) or IPX7 (zone 0). Shaver sockets compliant with BS EN61558-2 are an exception and can be installed within zone 2.

BACKGROUND PLAN AS PER:		KDS ARCHITECTS	
DRAWING No:	REVISION:	DATE RECEIVED:	
3670-KDS-TH-LG-DR-A-03-1998	C6	21.09.2021	

C4	23.06.2022	Updated TV point	IV	JM
C3	23.05.2022	Underfloor heating added	IV	JM
C2	12.11.2021	Lighting updated to latest RCP / Client Comments.	IV	JM
		Heated wall updated.		
C1	26.10.2020	Construction Issue	IV	JM
P1	23.09.2020	Preliminary Issue	IV	JM

Rev	Date	Description	Drwn	Chkd
Current purpose:		CONSTRUCTION	Scale: 1:50	Size: A3
Original Issue Date:		23.09.2020	Drwn: IV	Chkd: JM



WHITECODE
CONSULTING

BUILDING SERVICES DESIGN CONSULTANTS
26-27 The Hill, Northfleet, Gravesend
Kent, DA11 9EU
www.whitecode.co.uk
T: 01322 289977 E: design@whitecode.co.uk

Title: **ELECTRICAL SERVICES LAYOUT**
HOTEL ROOM TYPE A1

Plots: LG.45e, G.12a, F.13a

Project: **HORNSEY TOWN HALL**

Client: **ARDMORE**

Dwg Number: **10687-E-03-TH-A1**

Rev: **C4**