
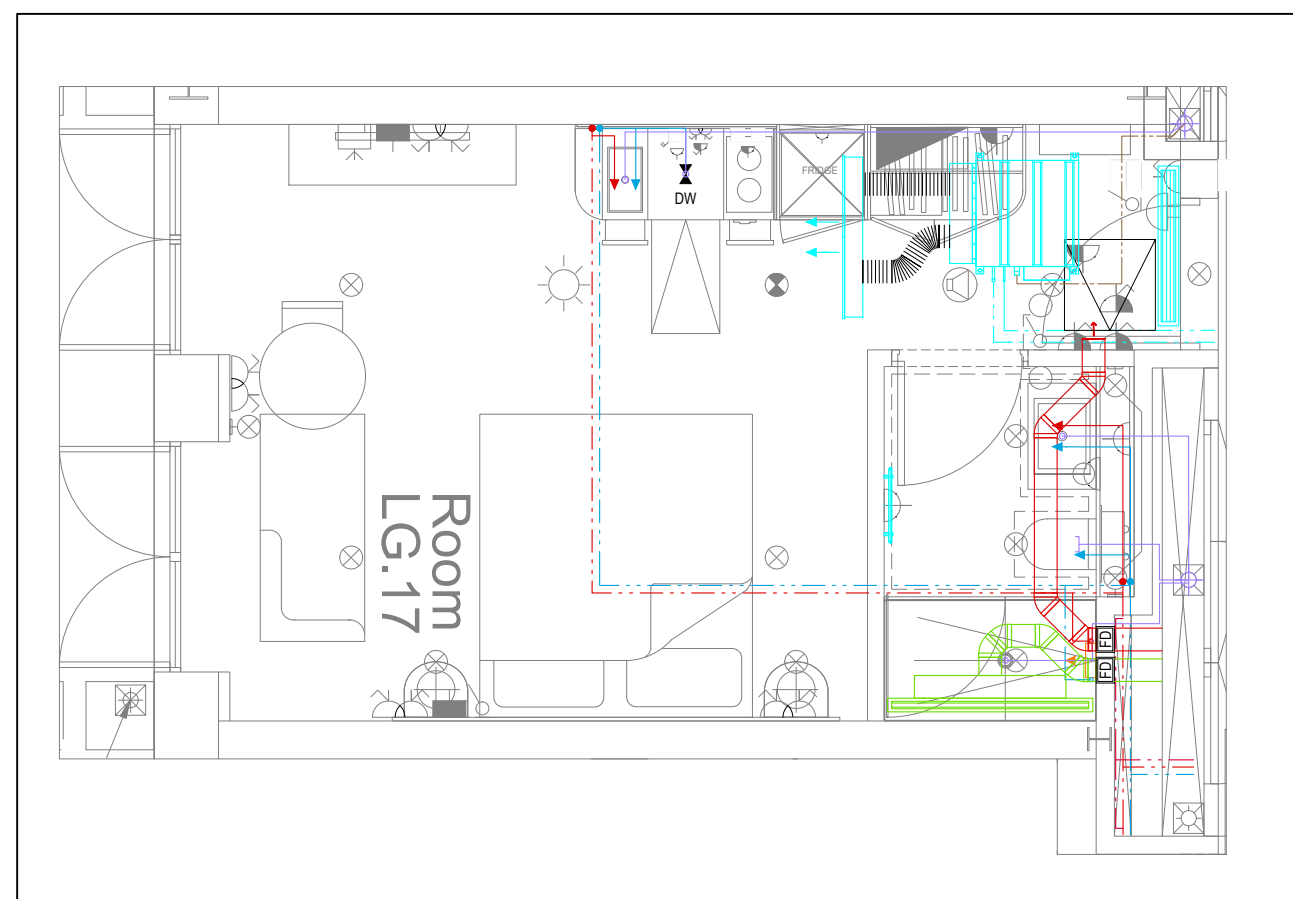
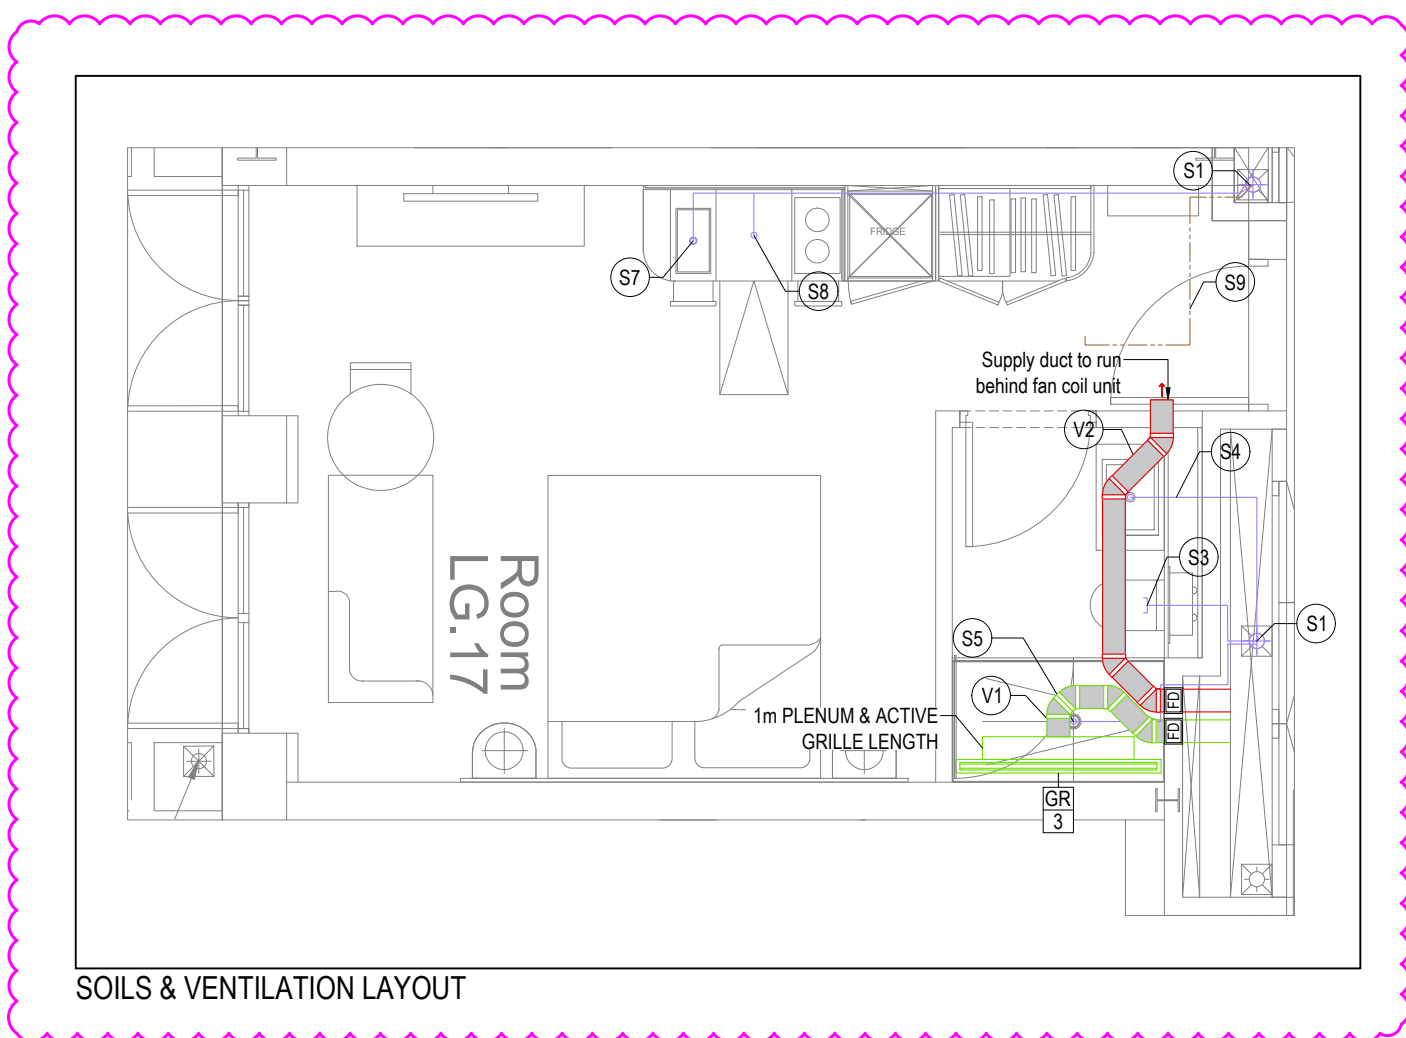
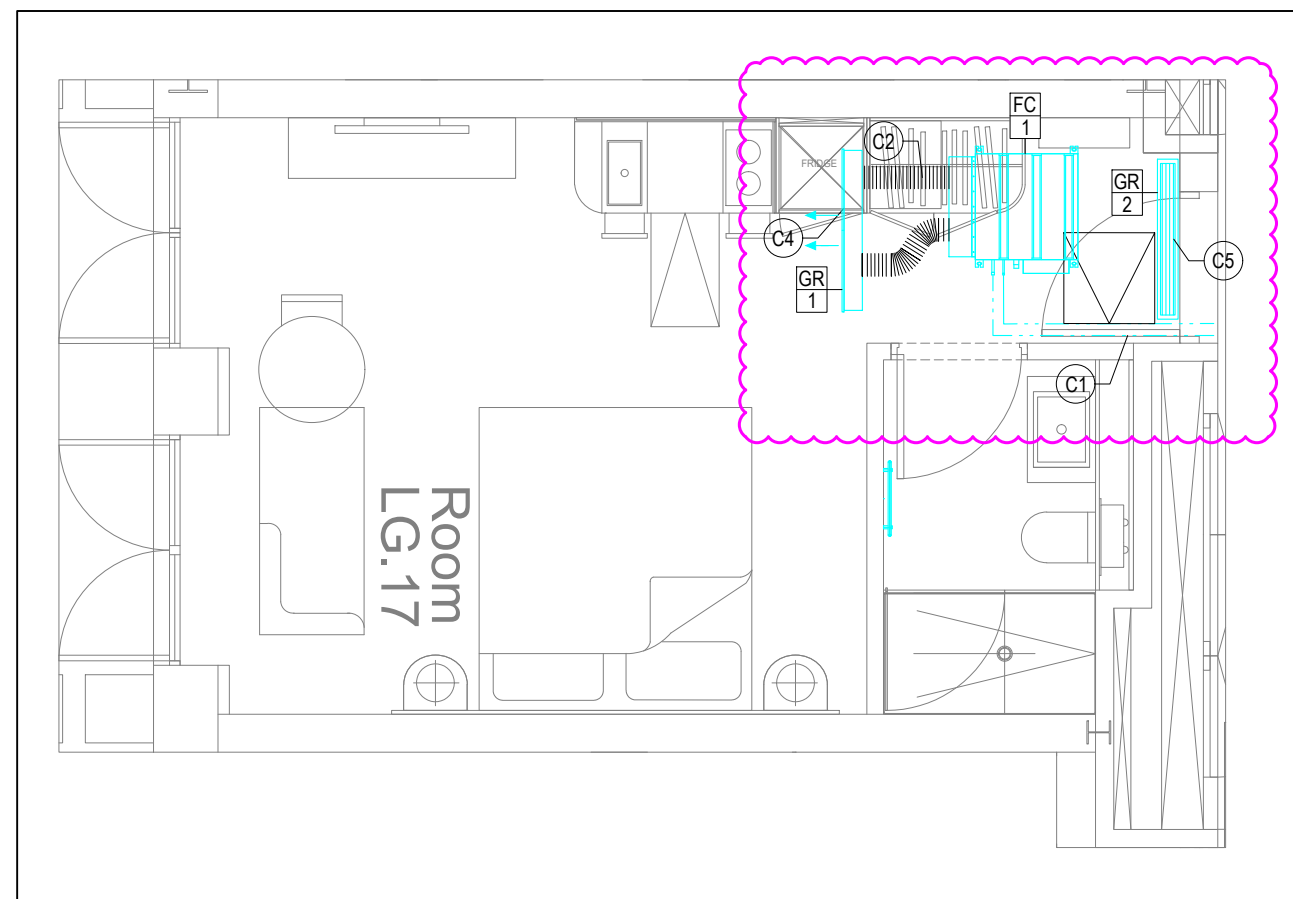


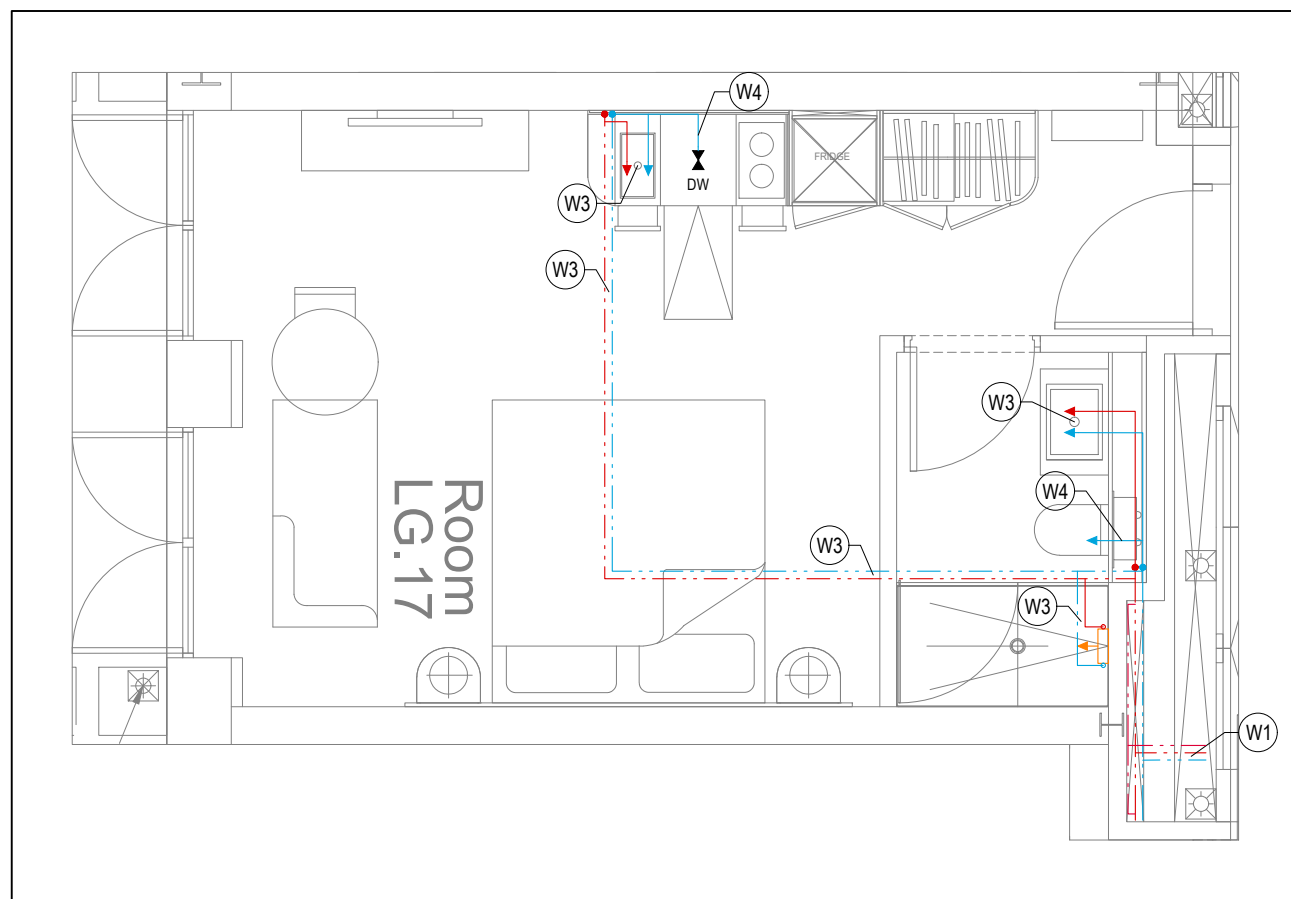

GRILLE SCHEDULE				
MANUFACTURER / RANGE:		BROOKEAIR FLOWLINE		
GRILLE REF:	ROOM	GRILLE LENGTH	GRILLE TYPE	DUTY
GR1	LIVING/DINING/KITCHEN	1000	2F	SUPPLY
GR2	LIVING/DINING/KITCHEN	1000	2F	EXTRACT
GR3	BATHROOM	1300	1F	EXTRACT

TOWEL RAIL SCHEDULE			
MANUFACTURER:		TOWEL RADS	
TR REF:	STAT ZONE:	MODEL (SIZE):	ROOM:
TR1	Z1	PISA WHITE STRAIGHT 500 x 800	BATHROOM

FCU SCHEDULE			
MANUFACTURER / RANGE:		MITSUBISHI	
REF:	MODEL:	DUCT SIZE:	SERVING ROOM:
FCU1	PEFY-WP25VMS1-E	150Ø	LIVING/KITCHEN/DINING

BACKGROUND PLAN AS PER:		KDS ARCHITECTS	
DRAWING No:		REVISION:	DATE RECEIVED:
3670-KDS-TH-LG-DR-A-03-1999		C1	02.07.2020

C2	12.05.2021	FCU position updated, fire damper added. Ductwork updated.	I/IAJH	EJ
C1	26.10.2020	Construction Issue	LWH	EJ
P1	07.10.2020	Preliminary Issue	SP	EJ
Rev	Date	Description	Drwn	Chkd
Current purpose:		CONSTRUCTION	Scale: 1:50	Size: A1
Original Issue Date: 07.10.2020		Drwn: SP	Chkd: EJ	



WHITECODE DESIGN ASSOCIATES
 BUILDING SERVICES DESIGN CONSULTANTS
 26-27 The Hill, Northfleet
 Gravesend, Kent, DA11 9EU
www.whitecode.co.uk
 T: 01322 289977 E: design@whitecode.co.uk

Title:	MECHANICAL SERVICES LAYOUT	
	HOTEL ROOM TYPE B1	
Plots:	L6 17, G 14, G 21, F 14a, F 21b, S 16, S 20, S 27	
Project:	HORNSEY TOWN HALL	
Client:	ARDMORE	Rev:
Dwg Number:	10687-M-03-TH-B1	C2