

DO NOT SCALE FROM THIS DRAWING
ALL DIMENSIONS MUST BE CHECKED ON SITE

© Copyright reserved: this drawing remains the property of Prodjex Ltd and must not be copied or shown to a third party without prior consent.

Whilst the utmost care is taken to ensure the accuracy of the data and design detail shown on this drawing, the company is in no circumstances to be liable for any injuries, expense or loss which may in any degree be attributed to the use or adoption of such data and design details.

FOR QUOTATION PURPOSES ONLY

ACTIVE	DRYLINING	LIGHTING EXTG
LAUNCH	ELECTRICAL EXTG	LIGHTING NEW
	ELECTRICAL NEW	MEZZANINE
AIR CON	FIRE PLAN	NOTES
BUILDING LAYOUT	FIXTURES & FITTINGS	PARTITIONING EXTG
CEILING GRID	FLOORING	PARTITIONING NEW
GLAZING	FURNITURE EXTG	PLUMBING
DATA & COMMS	FURNITURE NEW	RACKING EXTG
DIMENSIONS	HEATING	RACKING NEW

Prodjex Ltd
 Interior House
 22 Wiltshire Avenue
 Crowthorne
 Berkshire
 RG45 6NG
 Tel: 0207 666 3246
 Web: www.prodjex.co.uk
 Email: sales@prodjex.co.uk

Client: Enterprise Rent-a-car


Site Address:

Page Green Road
London
N15 4PG

Drawing:
Elevations

Drawn By:	Date:	Scale:
P G Davis	25/03/2023	1:50 @ A2
Project No.:	Rev:	Checked By:
12403/EL/00	00	Paul Davis

ARCH 2 - BRANCH

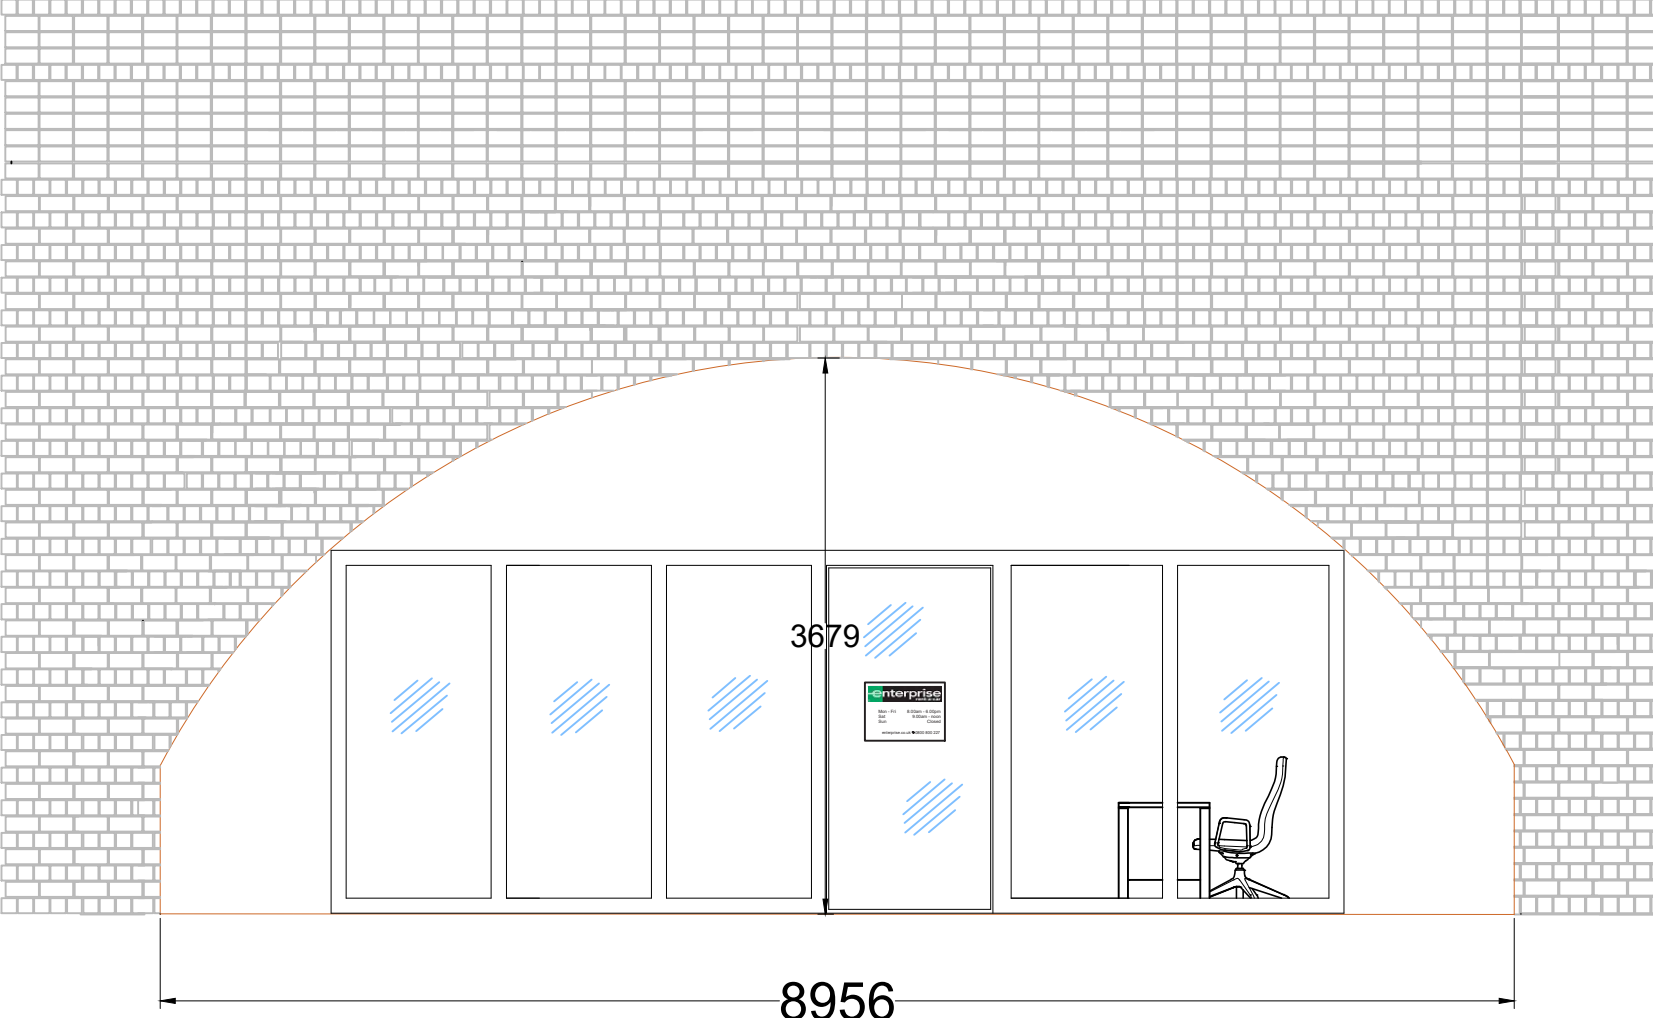

ARCH 1 - WELFARE

