
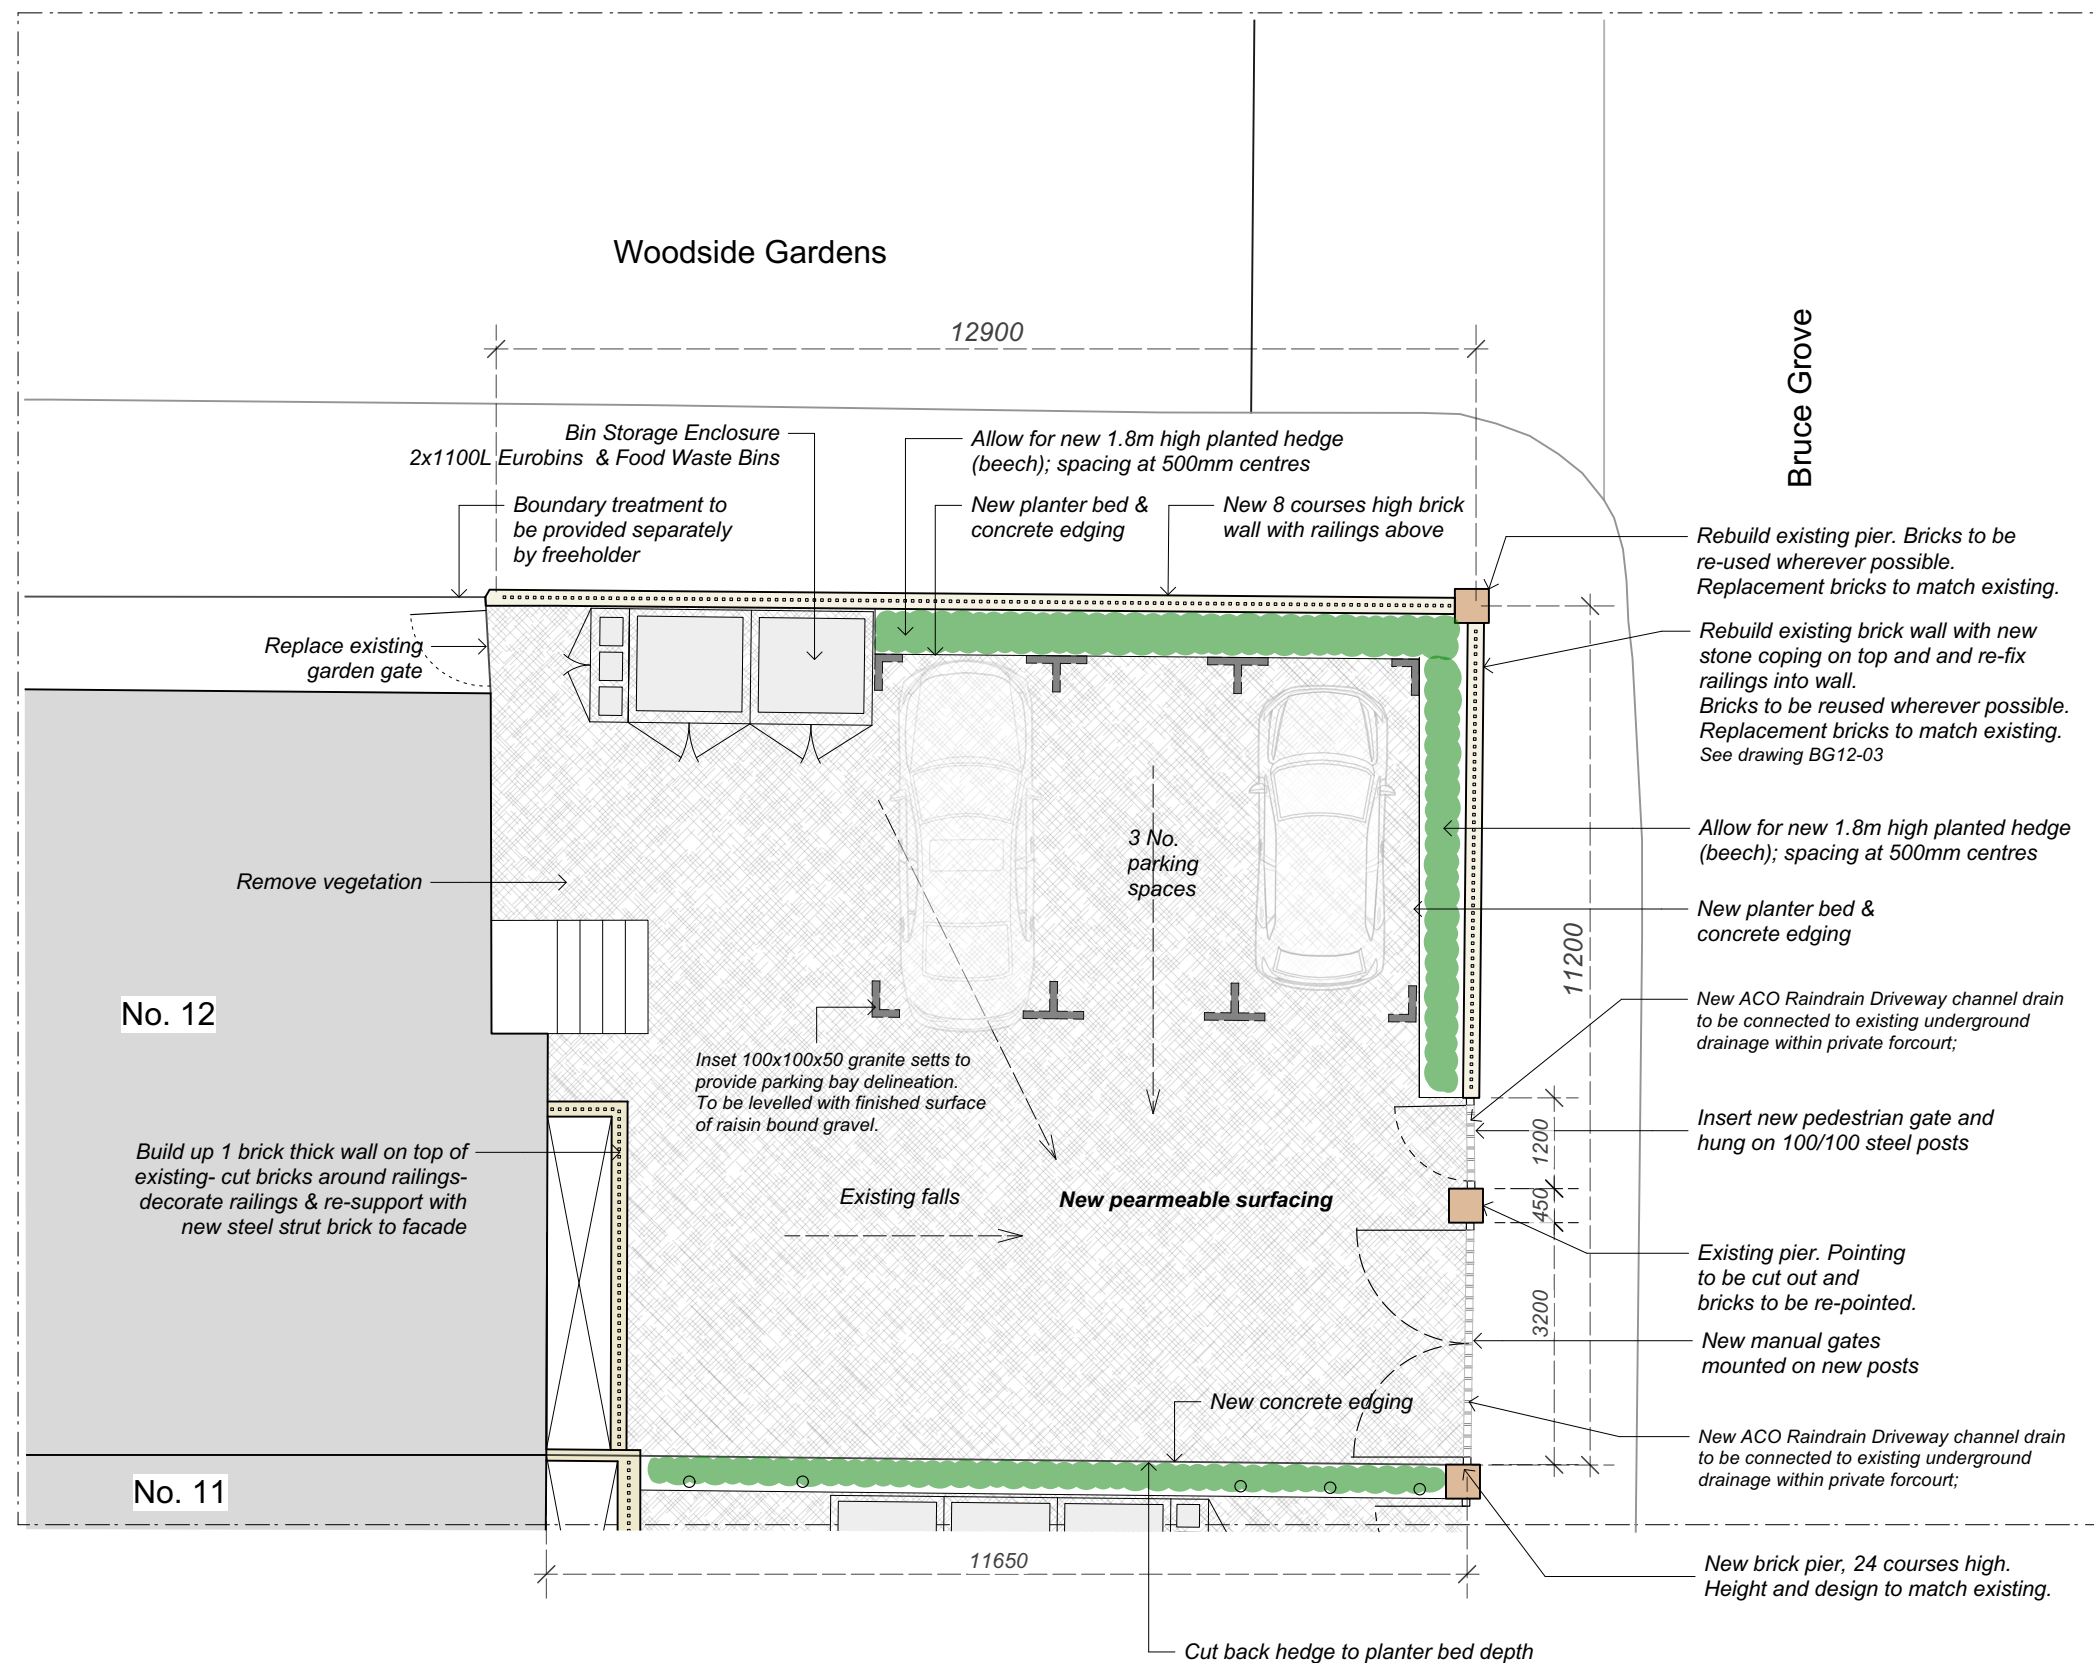


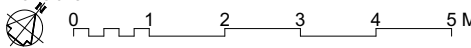

01	Proposed Plan
BG12-02	1:100@A3; 1:50@A1

Notes						
H	Drawing revised					22/05/2023
G	Drawing revised					17/05/2023
F	Dimensions added					12/05/2023
E	Notes and layout updated					19/04/2023
D	Notes omitted					26/02/2023
Revisions 						
Haringey Heritage Action Zone Proposed Forecourt 12 Bruce Grove ROGER MEARS ARCHITECTS LLP Union Chapel, Compton Avenue London N1 2XD rma@rmears.co.uk tel 020 7359 8222 www.rmears.co.uk © Roger Mears Architects LLP 2022						
Date	Scale	Job No.	Code	Dwg No.	Rev.	
Jan 2022	1:100@A3 1:50@A1	2141	-	BG12-02	H	