
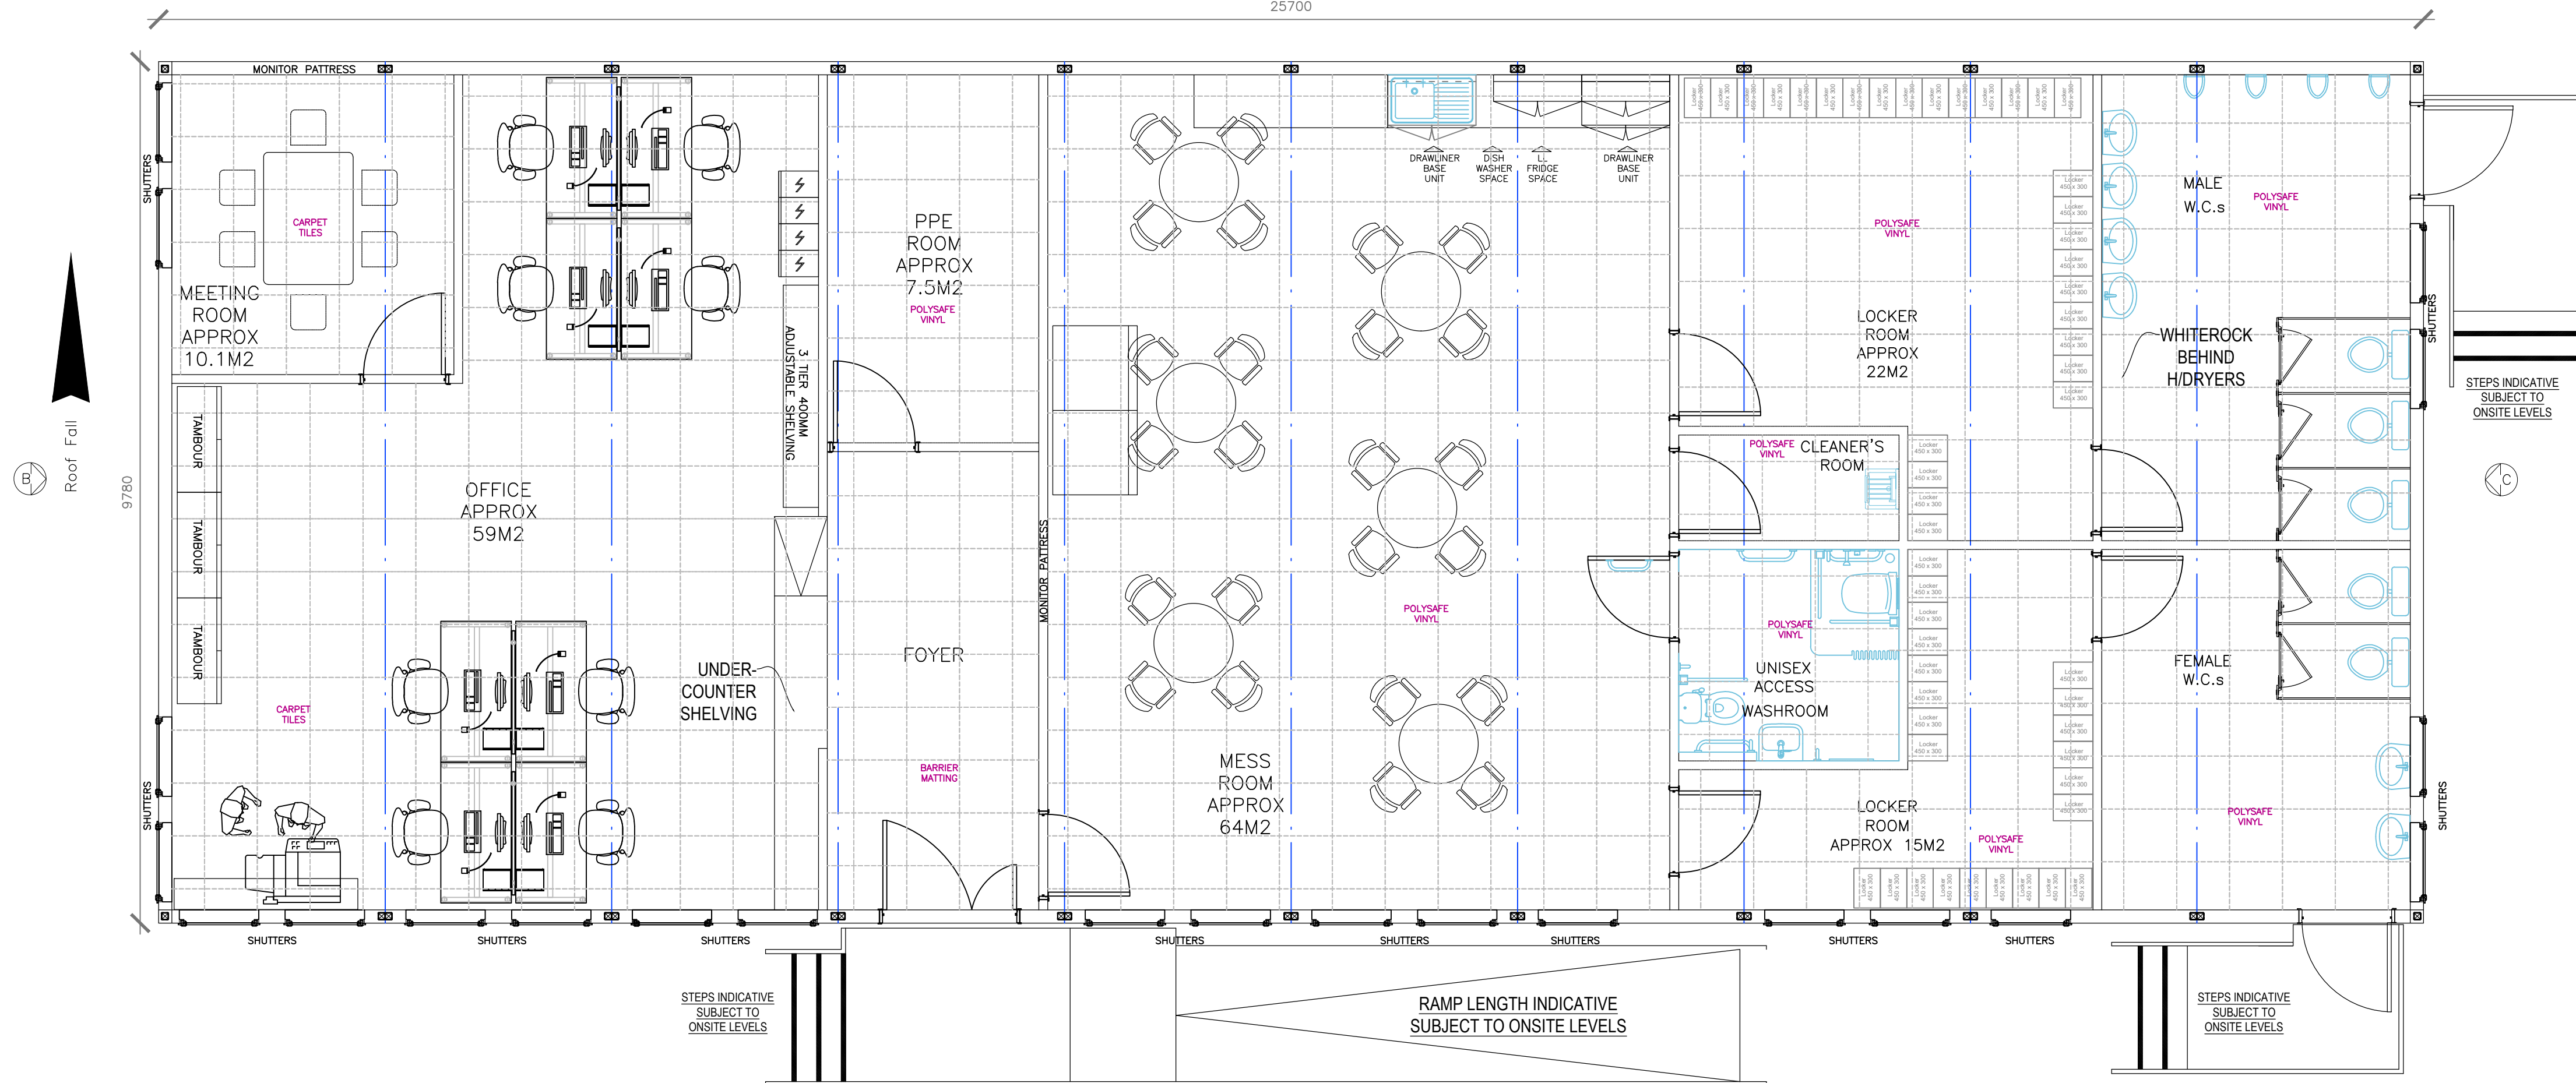
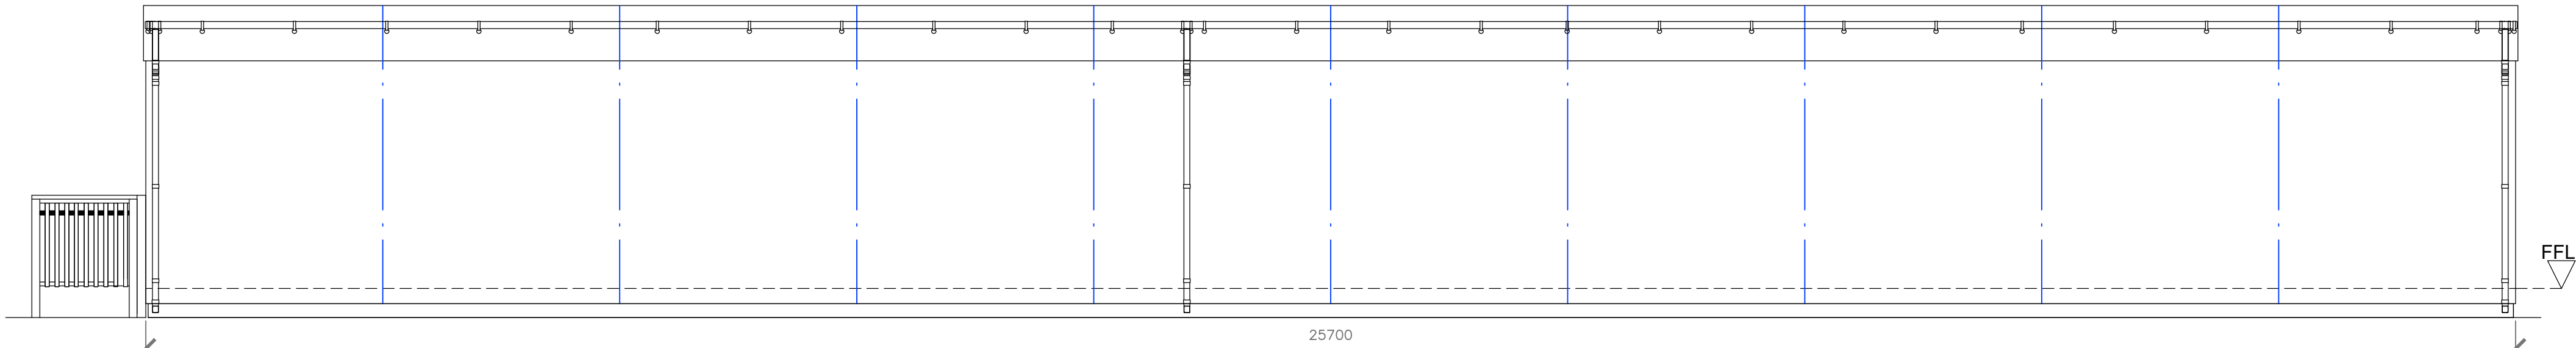
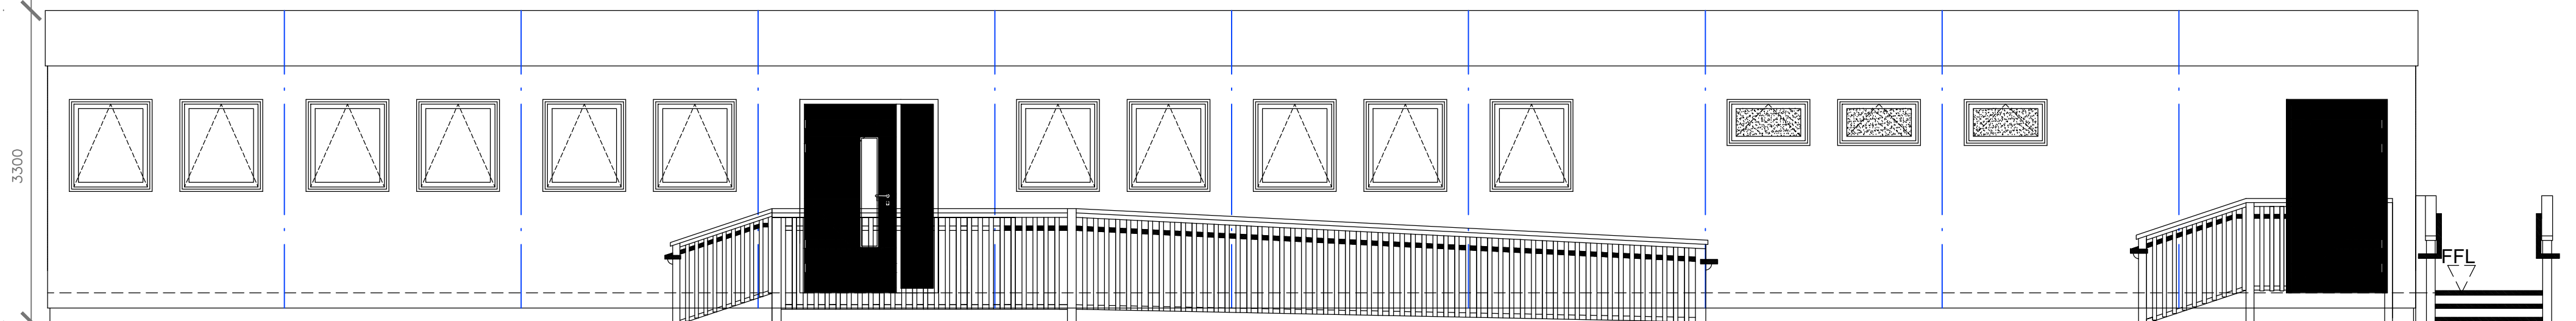
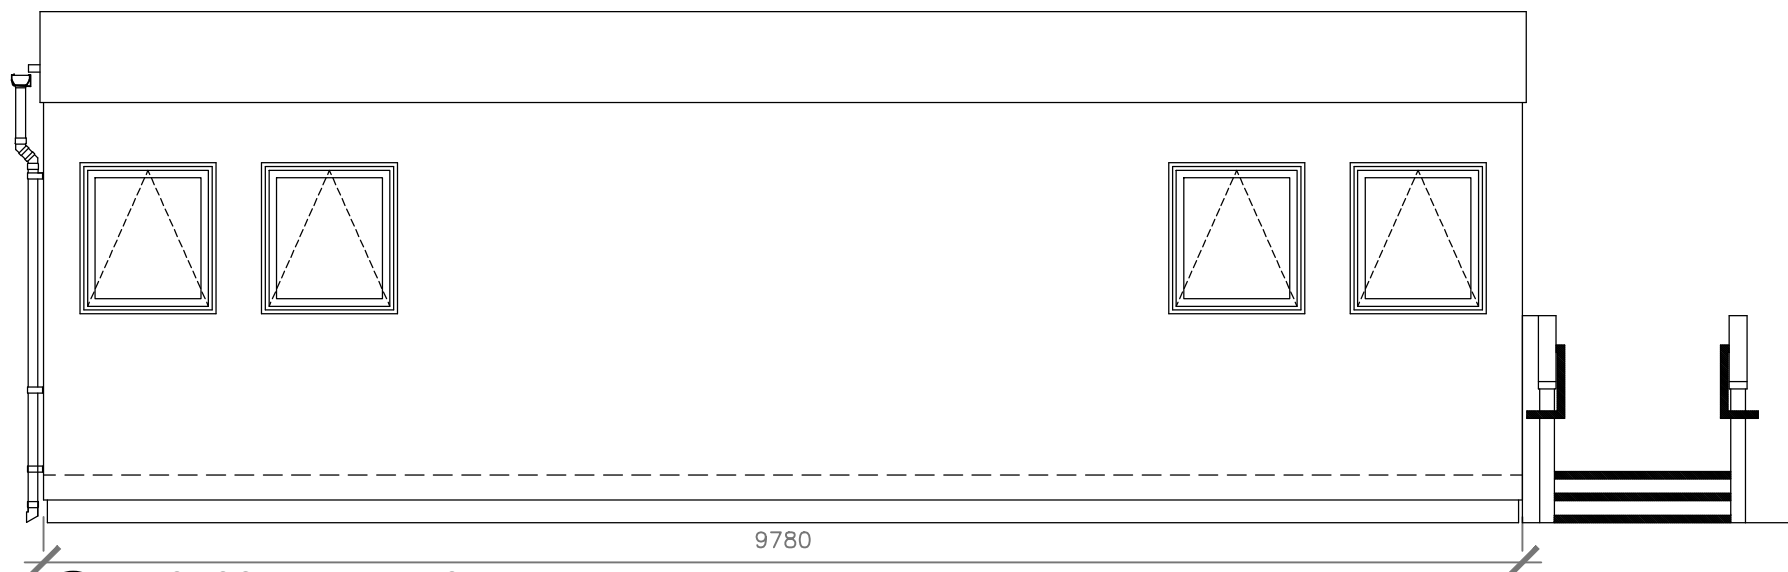


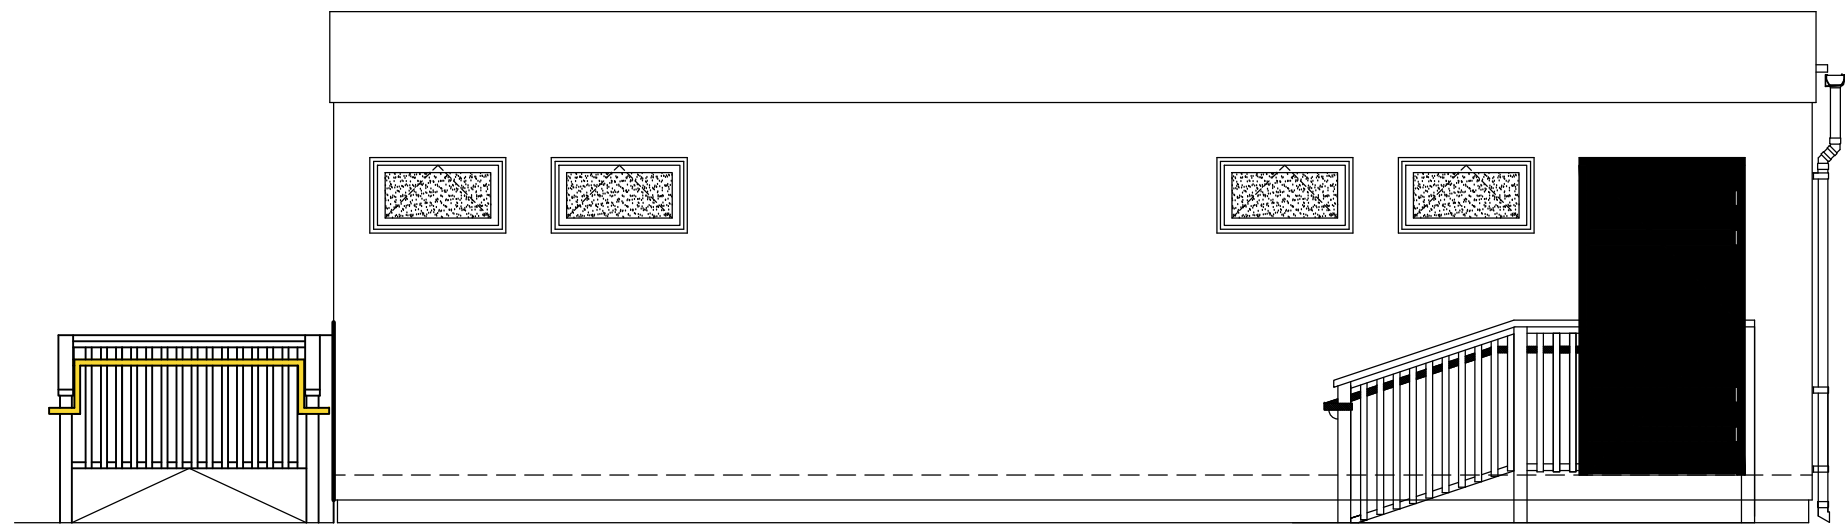

RESPONSIBILITY IS NOT ACCEPTED FOR OTHERS SCALING DIRECTLY FROM THIS DRAWING. DO NOT SCALE FROM THIS DRAWING, USE WRITTEN DIMENSIONS ONLY.

0m 0.5 1.0 1.5 3.0m
1:50
ORIGINAL SHEET SIZE **A1**

THIS DRAWING IS PRODUCED FOR USE IN THIS PROJECT ONLY AND MAY NOT BE USED FOR ANY OTHER PURPOSE. THE ORIGINATOR ACCEPTS NO LIABILITY FOR THE USE OF THIS DRAWING OTHER THAN THE PURPOSE FOR WHICH IT WAS INTENDED IN CONNECTION WITH THIS PROJECT AS RECORDED IN THE 'PURPOSE FOR ISSUE' AND 'FILE STATUS CODE'.

THIS DRAWING MAY NOT BE REPRODUCED IN ANY FORM WITHOUT PRIOR WRITTEN AGREEMENT.

© CROWN COPYRIGHT AND DATABASE RIGHTS 2023 ORDNANCE SURVEY LICENCE NUMBER 100019340.

KEY PLAN



Notes:

MATERIALS & FINISHES

WALLS:

Goosewing Grey (10A05) plastisol steel cladding with leather-grain finish to: fascias, trims and cross-vented vermin skirt

ROOF:

EPDM single ply roof membrane (black) with dual-pitch roof and black upvc rainwater goods

EXTERNAL DOORS:

Steel lined entrance doors finished in Terracotta (04C39)

WINDOWS:

White upvc windows with full opening sashes

REV	ISSUED	DATE	CHECKED	DATE	APPROVED	DATE
-----	--------	------	---------	------	----------	------

Hamson Barron Smith
www.hamsonbarronsmith.com
Haywards Heath
Hayworthe House, Market Place
Haywards Heath
West Sussex RH16 1DB
01444 449400
hello@hamsonbarronsmith.com

CLIENT
Serco Ltd

PROJECT
Serco PECS Depot, Eade Road,
Tottenham - Proposed Modular Office
TITLE
Modular Office Plans & Elevations

SCALES	DISCIPLINE	PROJECT NUMBER
1:50	BUILDING SRVYR	114396

DRAWING NUMBER	REV CODE
HBS - 00 - 00 - DR- B - 065	P01

STATUS CODE	PURPOSE OF ISSUE	Drawn	Approved
A3	STAGE 3	Checked	MP