

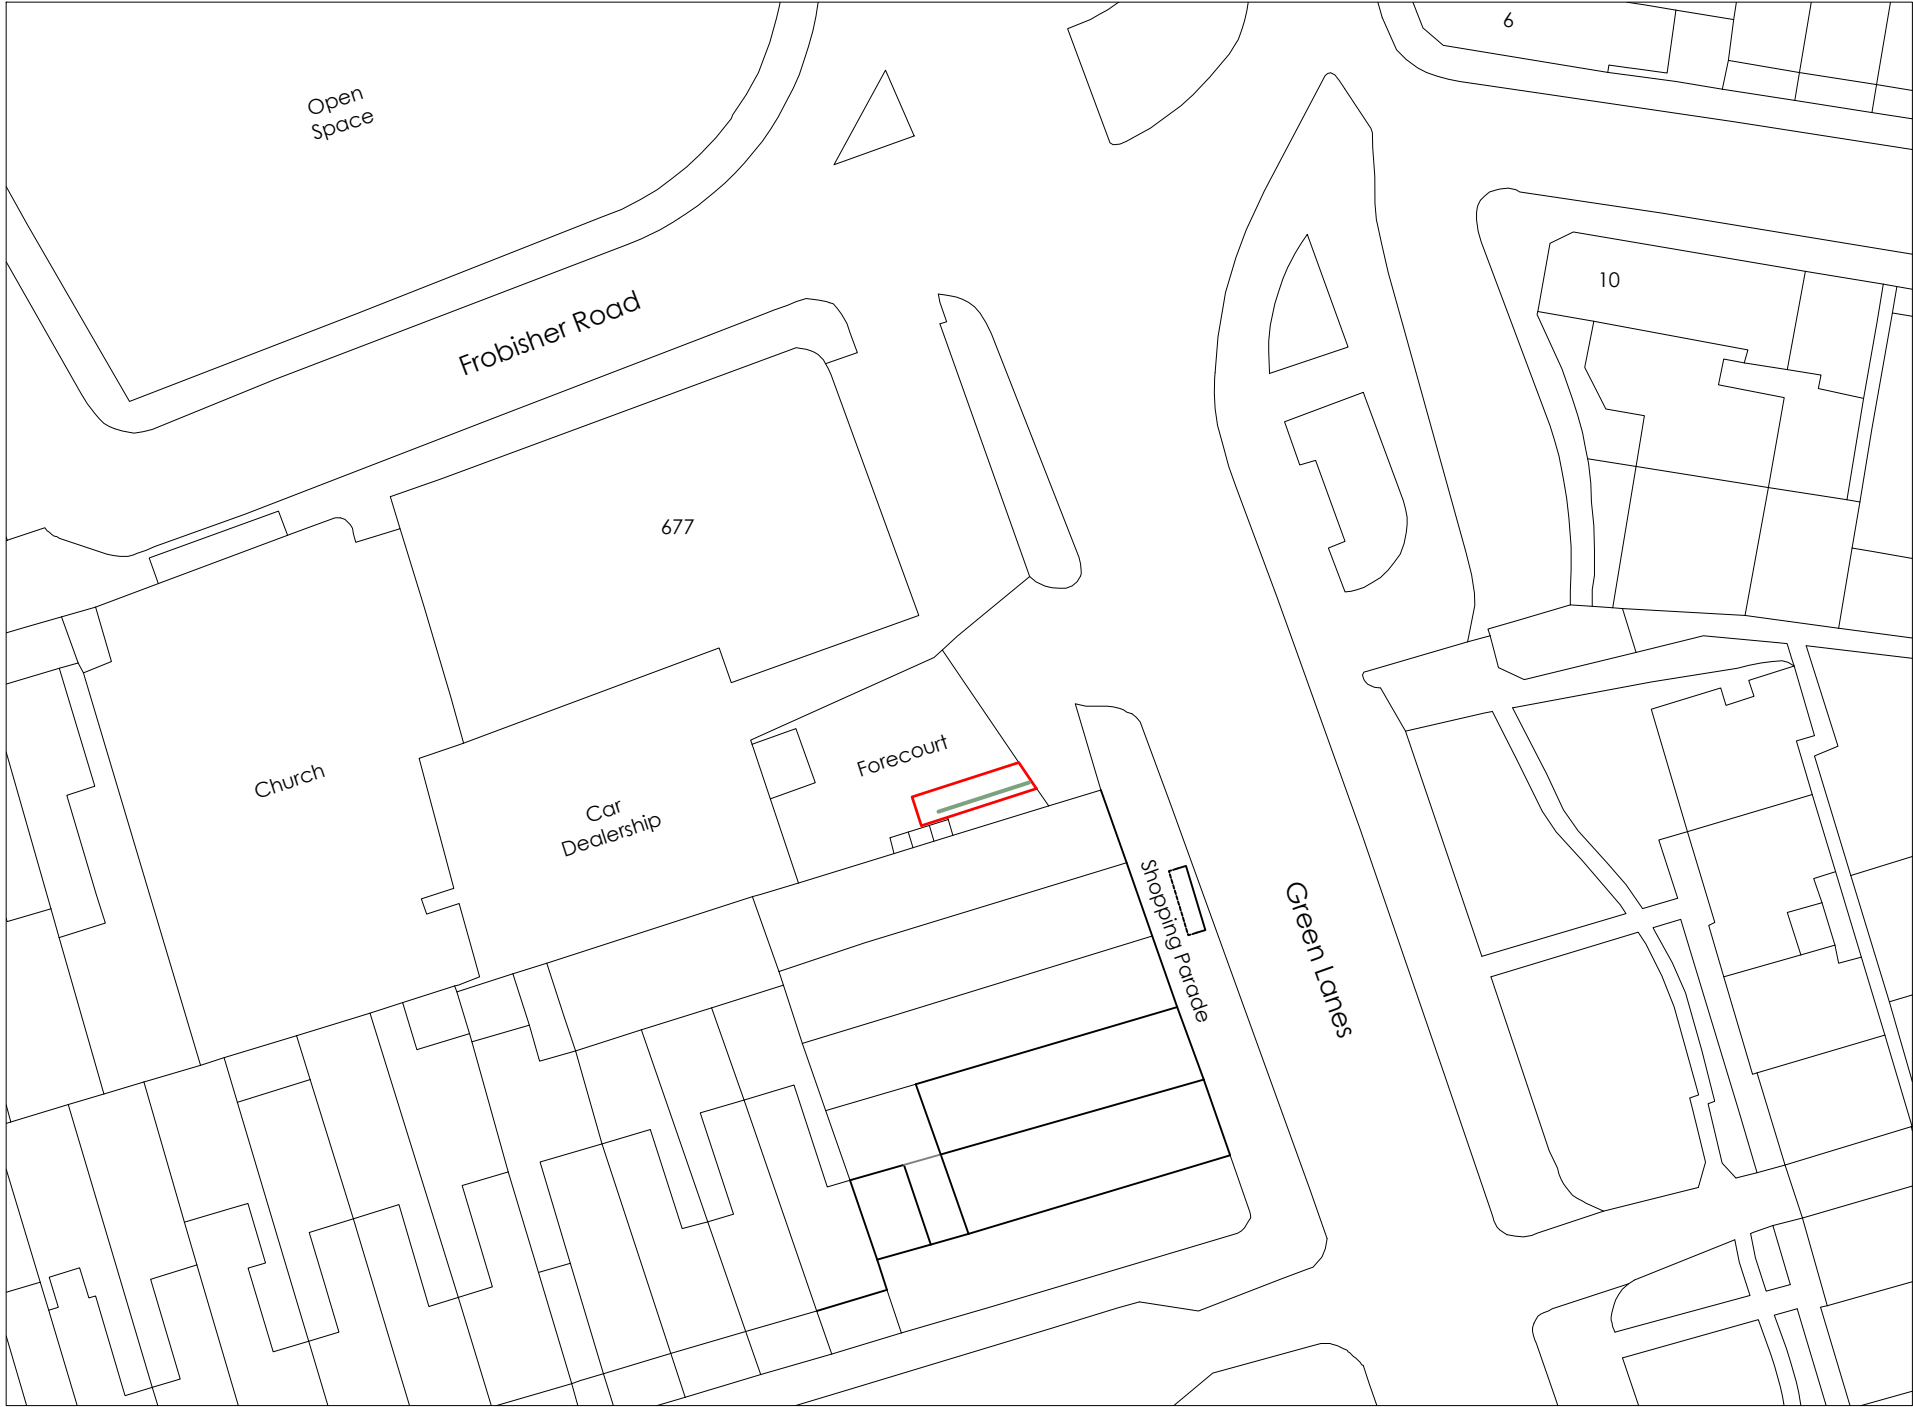


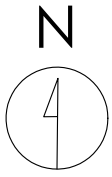

Crown copyright and database rights (2021) OS (100063368)

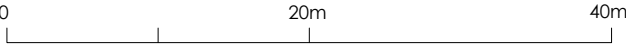

Title
Existing Site Plan

Address
677a Green Lanes, London, N8 0QY

Client

Job No. 15471
Issued 09/08/22

Scale
1:500 @ A3

- Key**
- 1. Site Boundary
 - 2. Existing Backlight Advertising to be Removed

All information is to be checked on site for accuracy and fit. Only drawings with WD status with the most recent revision are to be used for construction.