

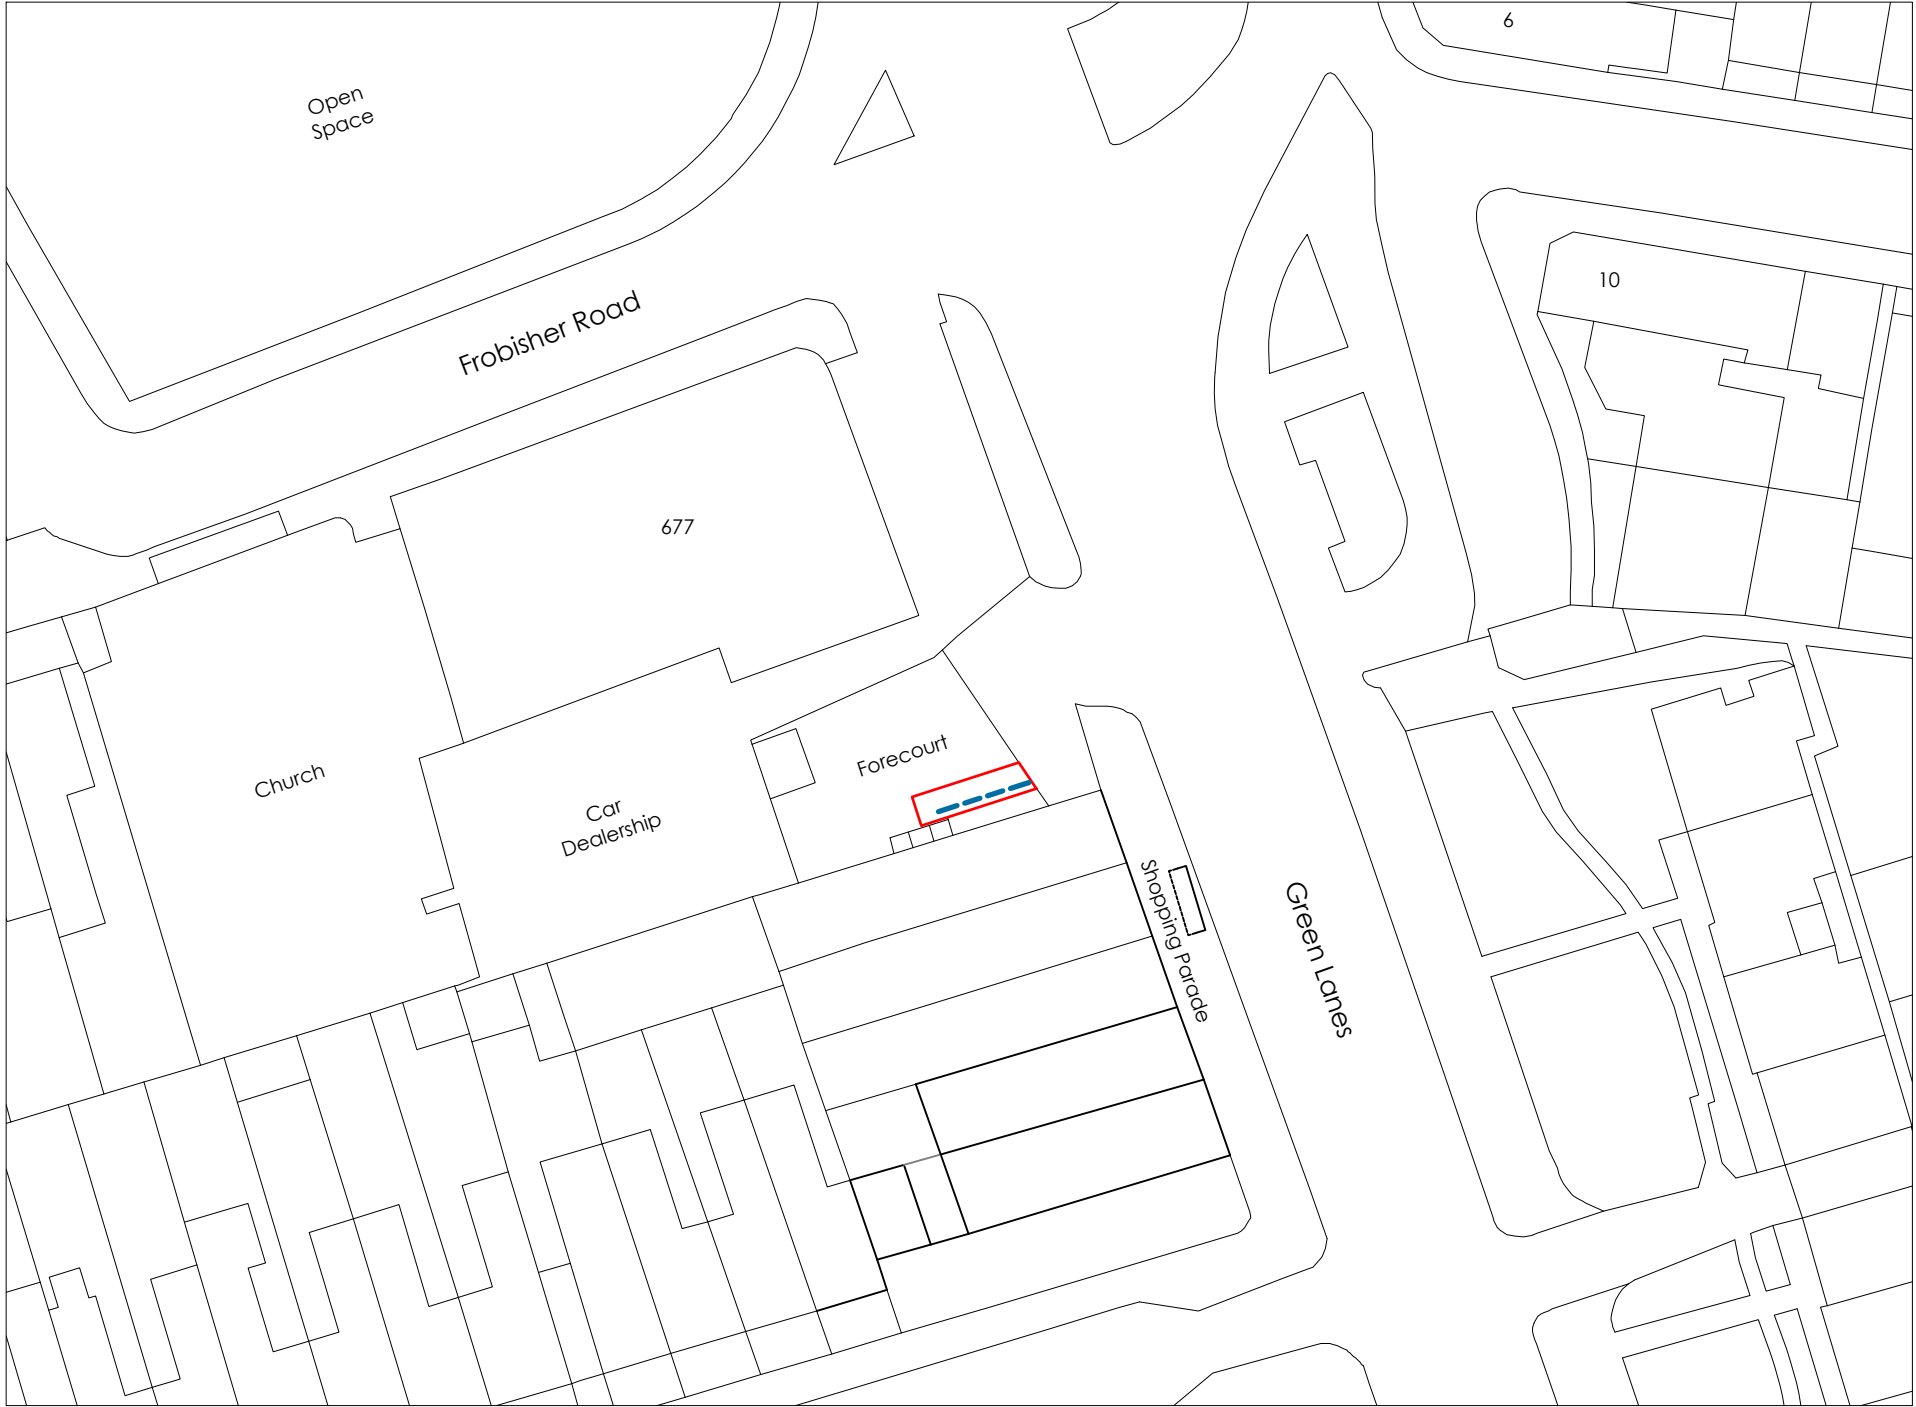


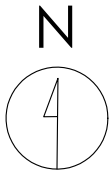

Crown copyright and database rights (2021) OS (100063368)

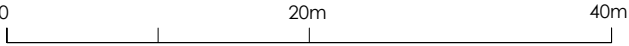

Title
Proposed Site Plan

Address
677a Green Lanes, London, N8 0QY

Client

Job No.
15471

Issued
09/08/22

Scale
1:500 @ A3

Key

—	1. Site Boundary
- - -	2. Proposed Digital Display

All information is to be checked on site for accuracy and fit. Only drawings with WD status with the most recent revision are to be used for construction.