

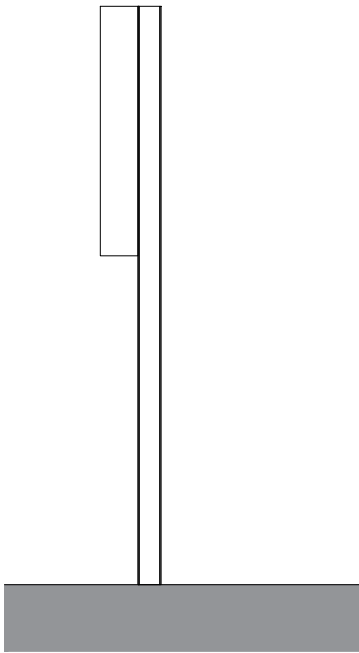
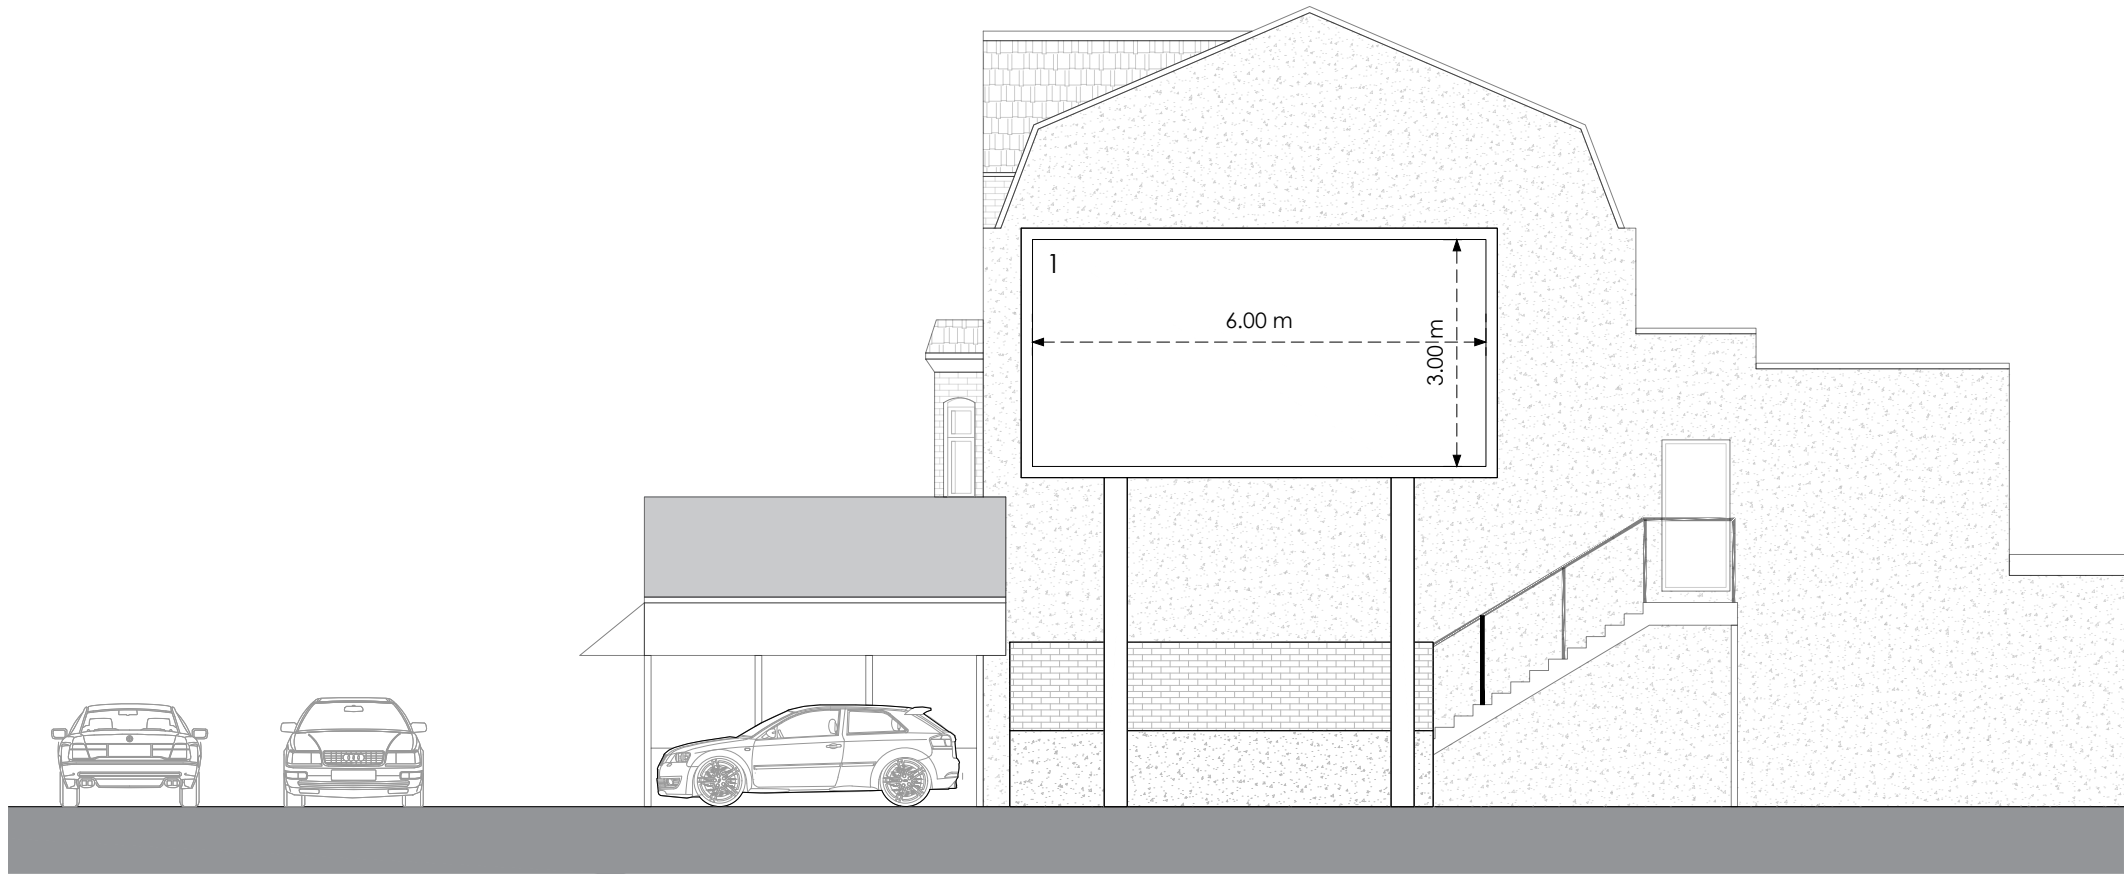


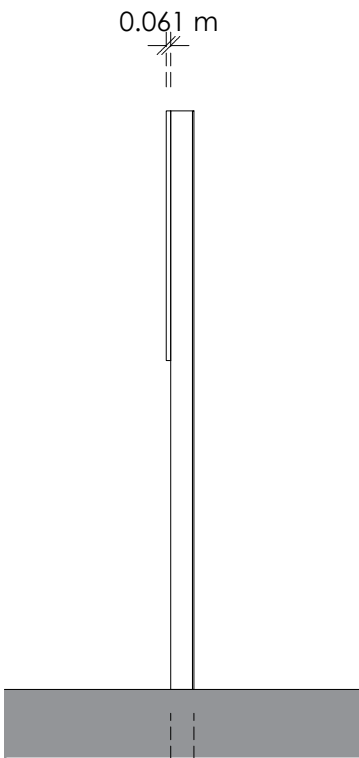

Side
Existing

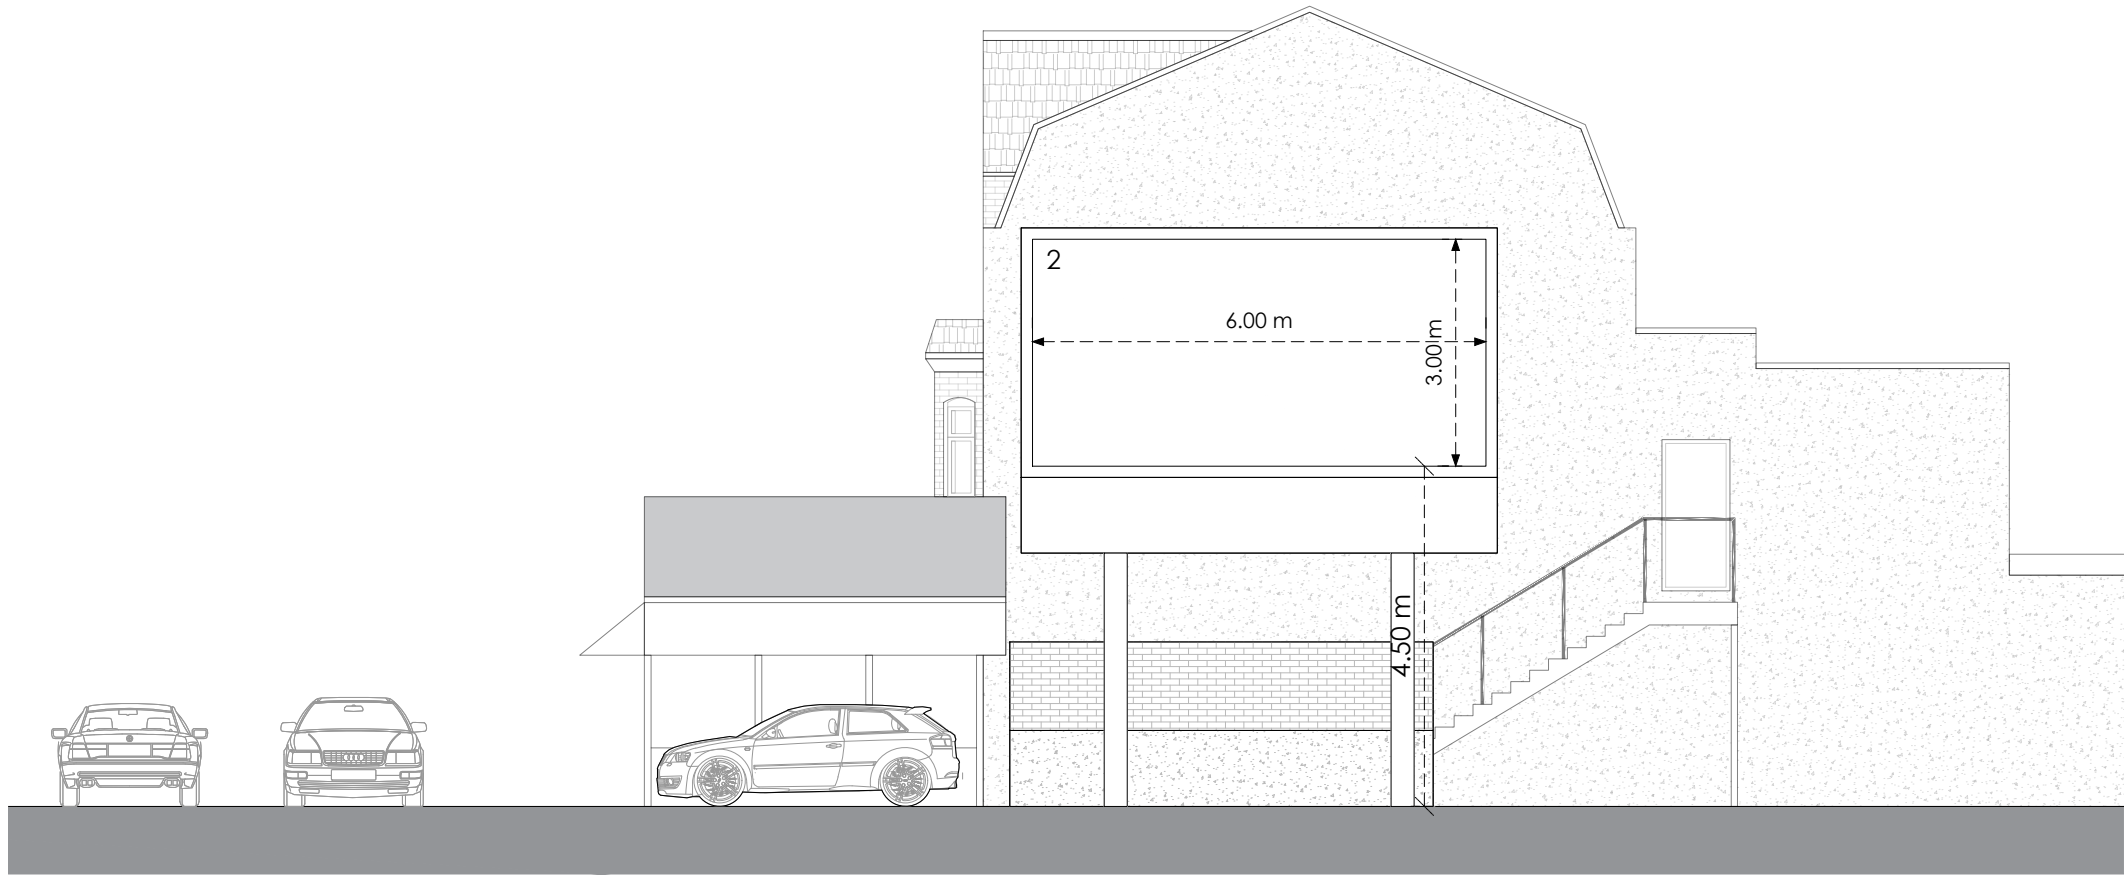

Side
Proposed

Title
Existing and Proposed Elevations

Address
677a Green Lanes, London, N8 0QY

Client

Job No. 15471
Issued 05/05/23

Scale
1:100 @ A3

Key
1. Existing Backlight Advertising Board
2. Proposed Digital Display

All information is to be checked on site for accuracy and fit. Only drawings with WD status with the most recent revision are to be used for construction.