


Works

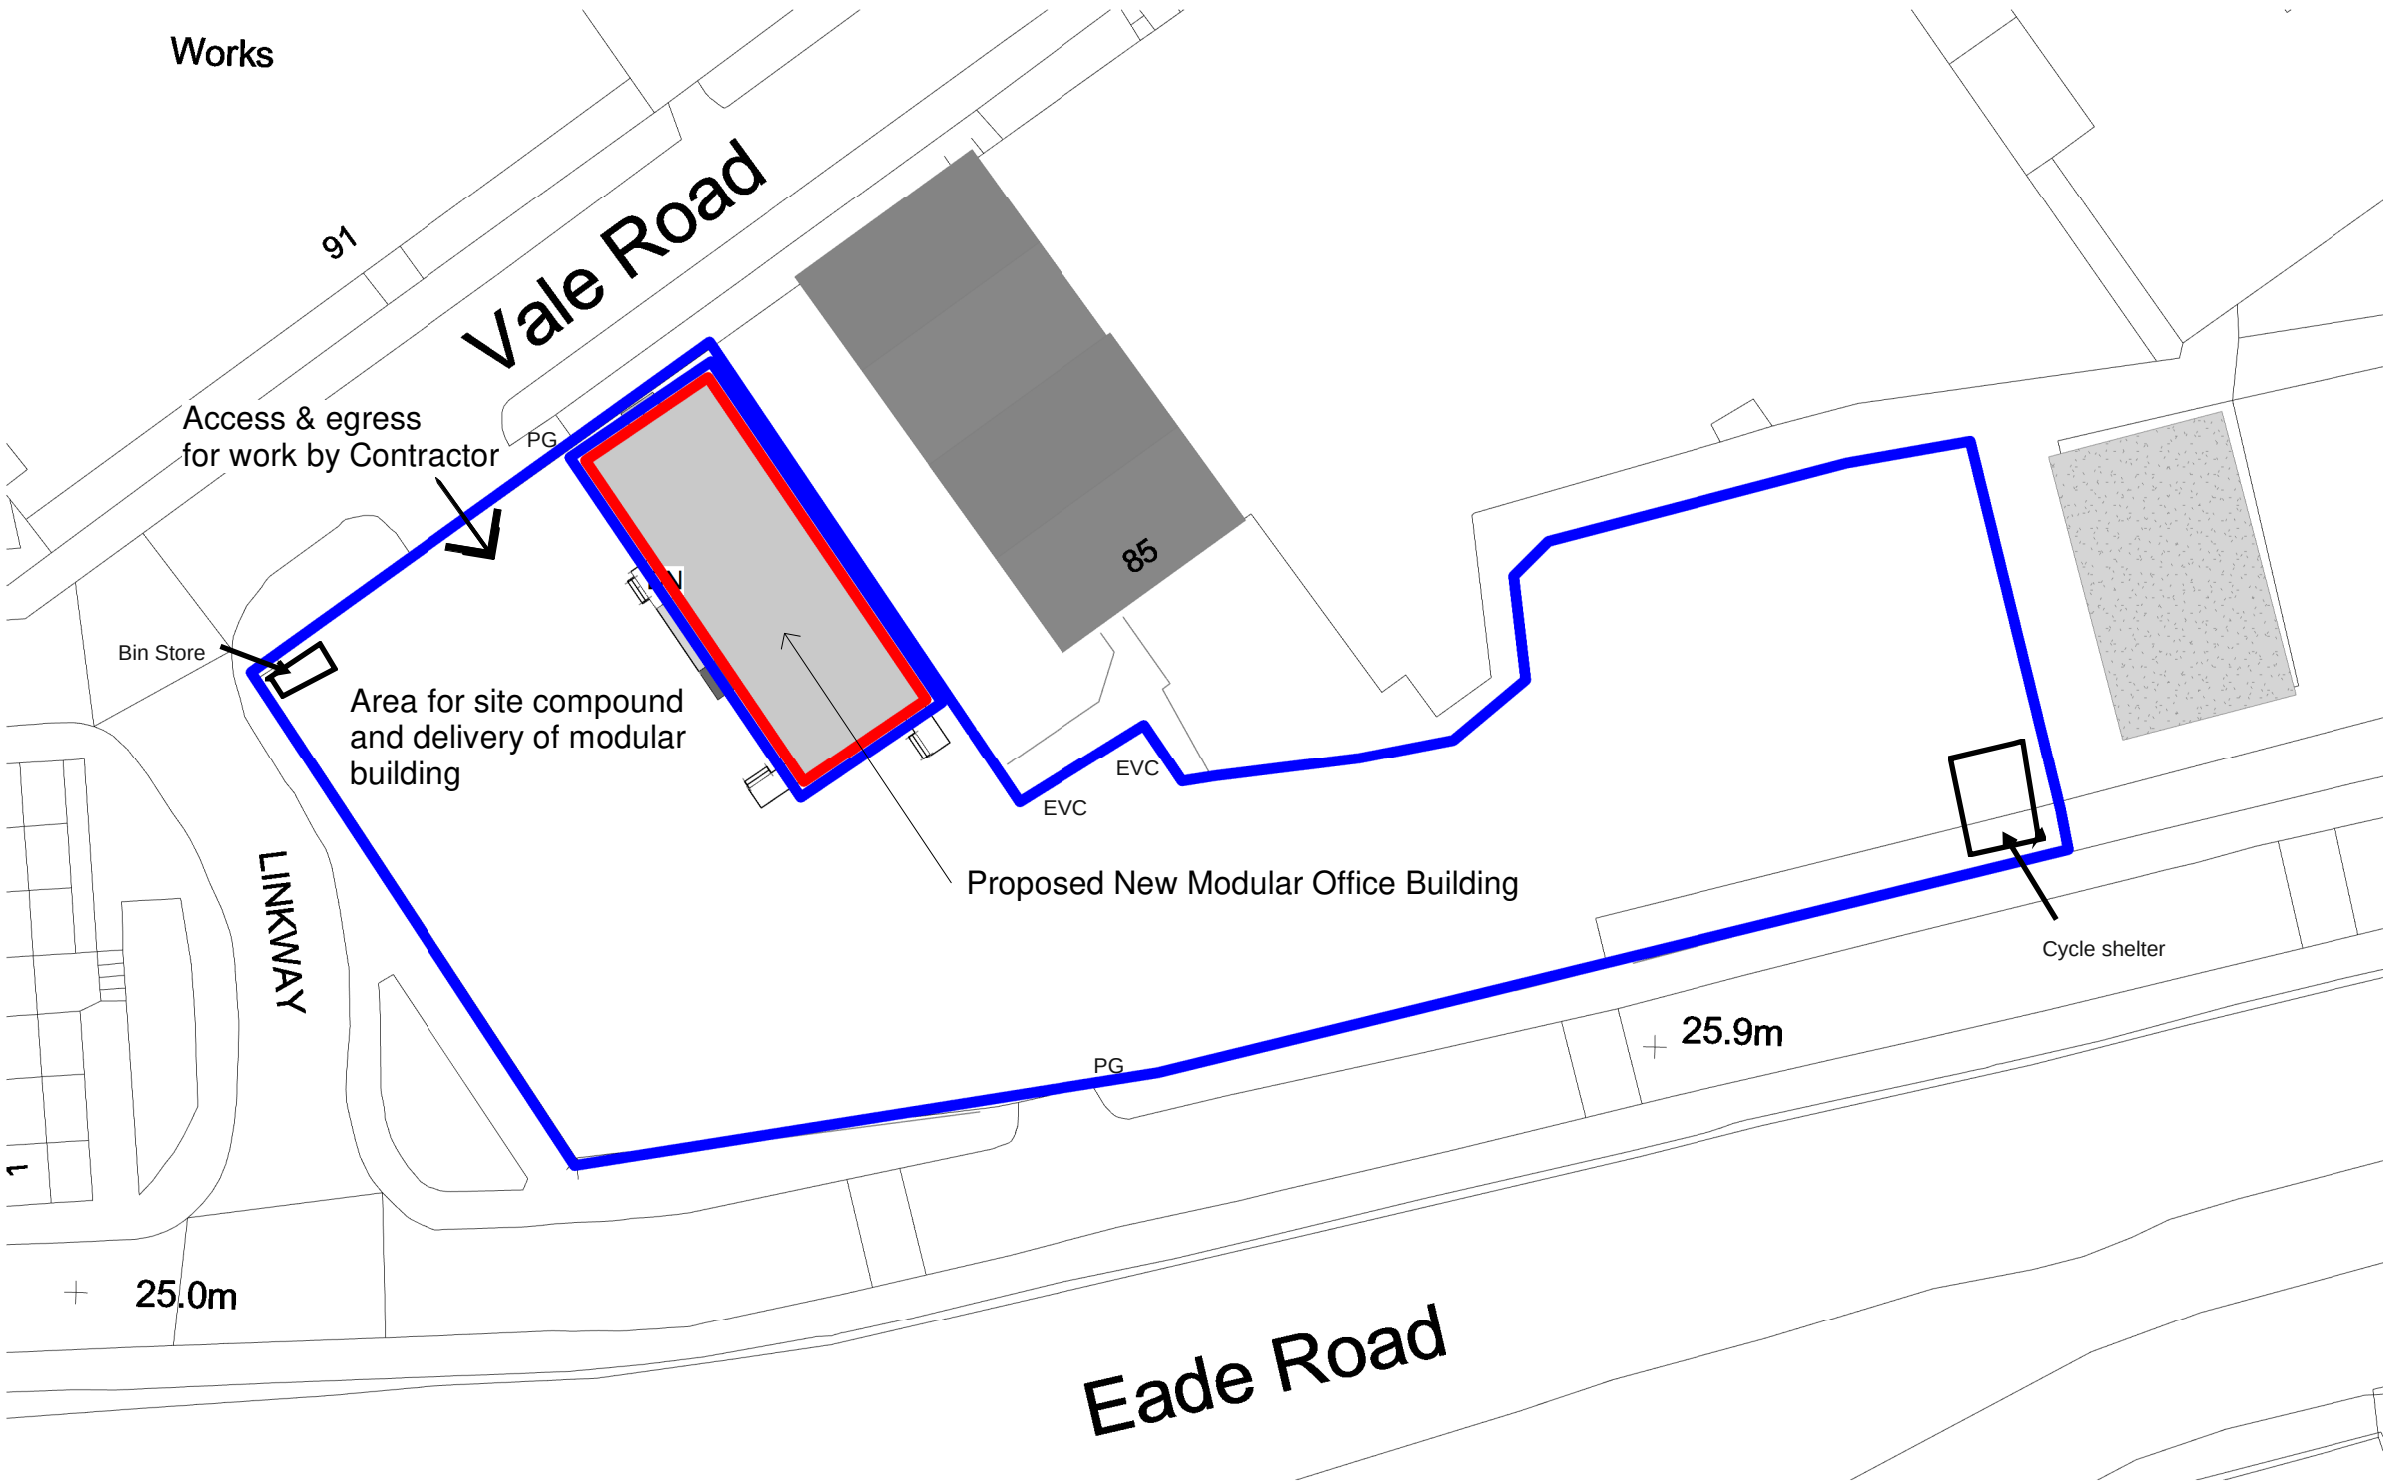

Block Plan
1 : 500



RESPONSIBILITY IS NOT ACCEPTED FOR OTHERS SCALING DIRECTLY FROM THIS DRAWING. DO NOT SCALE FROM THIS DRAWING, USE WRITTEN DIMENSIONS ONLY.

ORIGINAL SHEET SIZE **A3**

THIS DRAWING IS PRODUCED FOR USE IN THIS PROJECT ONLY AND MAY NOT BE USED FOR ANY OTHER PURPOSE. THE ORIGINATOR ACCEPTS NO LIABILITY FOR THE USE OF THIS DRAWING OTHER THAN THE PURPOSE FOR WHICH IT WAS INTENDED IN CONNECTION WITH THIS PROJECT AS RECORDED IN THE 'PURPOSE FOR ISSUE' AND 'FILE STATUS CODE'.

THIS DRAWING MAY NOT BE REPRODUCED IN ANY FORM WITHOUT PRIOR WRITTEN AGREEMENT.

© CROWN COPYRIGHT AND DATABASE RIGHTS 2019 ORDNANCE SURVEY LICENCE NUMBER 100019340.

KEY PLAN



NOTES

PG = Pedestrian Gate
EVC = Electric Vehicle Charging Point

P02	Red line revised	9/5/23	MP	Client
P01	Planning	5/5/23	MP	Client
Rev	Description	Date	Drawn	Chkd/Appd

Hamson Barron Smith
office@hamsonbarronsmith.com
www.hamsonbarronsmith.com
Haywards Heath
Hayworthe House, Market Place
Haywards Heath
West Sussex RH16 1DB
+44 (0)1444 449400

RIBA Chartered Practice | RIBA Client Advisor | ISO9001 | ISO14001
Green Register | AECB | Passivhaus Trust Patron Member

CLIENT

Serco

PROJECT

Proposed New Modular Office Building, Serco PECS Depot, Eade Road, Tottenham

TITLE

Block Plan

SCALE	DISCIPLINE	PROJECT NUMBER
1 : 500	Surveying	114396

DRAWING NUMBER	REV CODE
HBS-00-00-DR-B-61	P02

STATUS CODE	PURPOSE OF ISSUE	Drawn by	Approved by
A3	Planning	MP	JA
		Checked by	(Serco)