


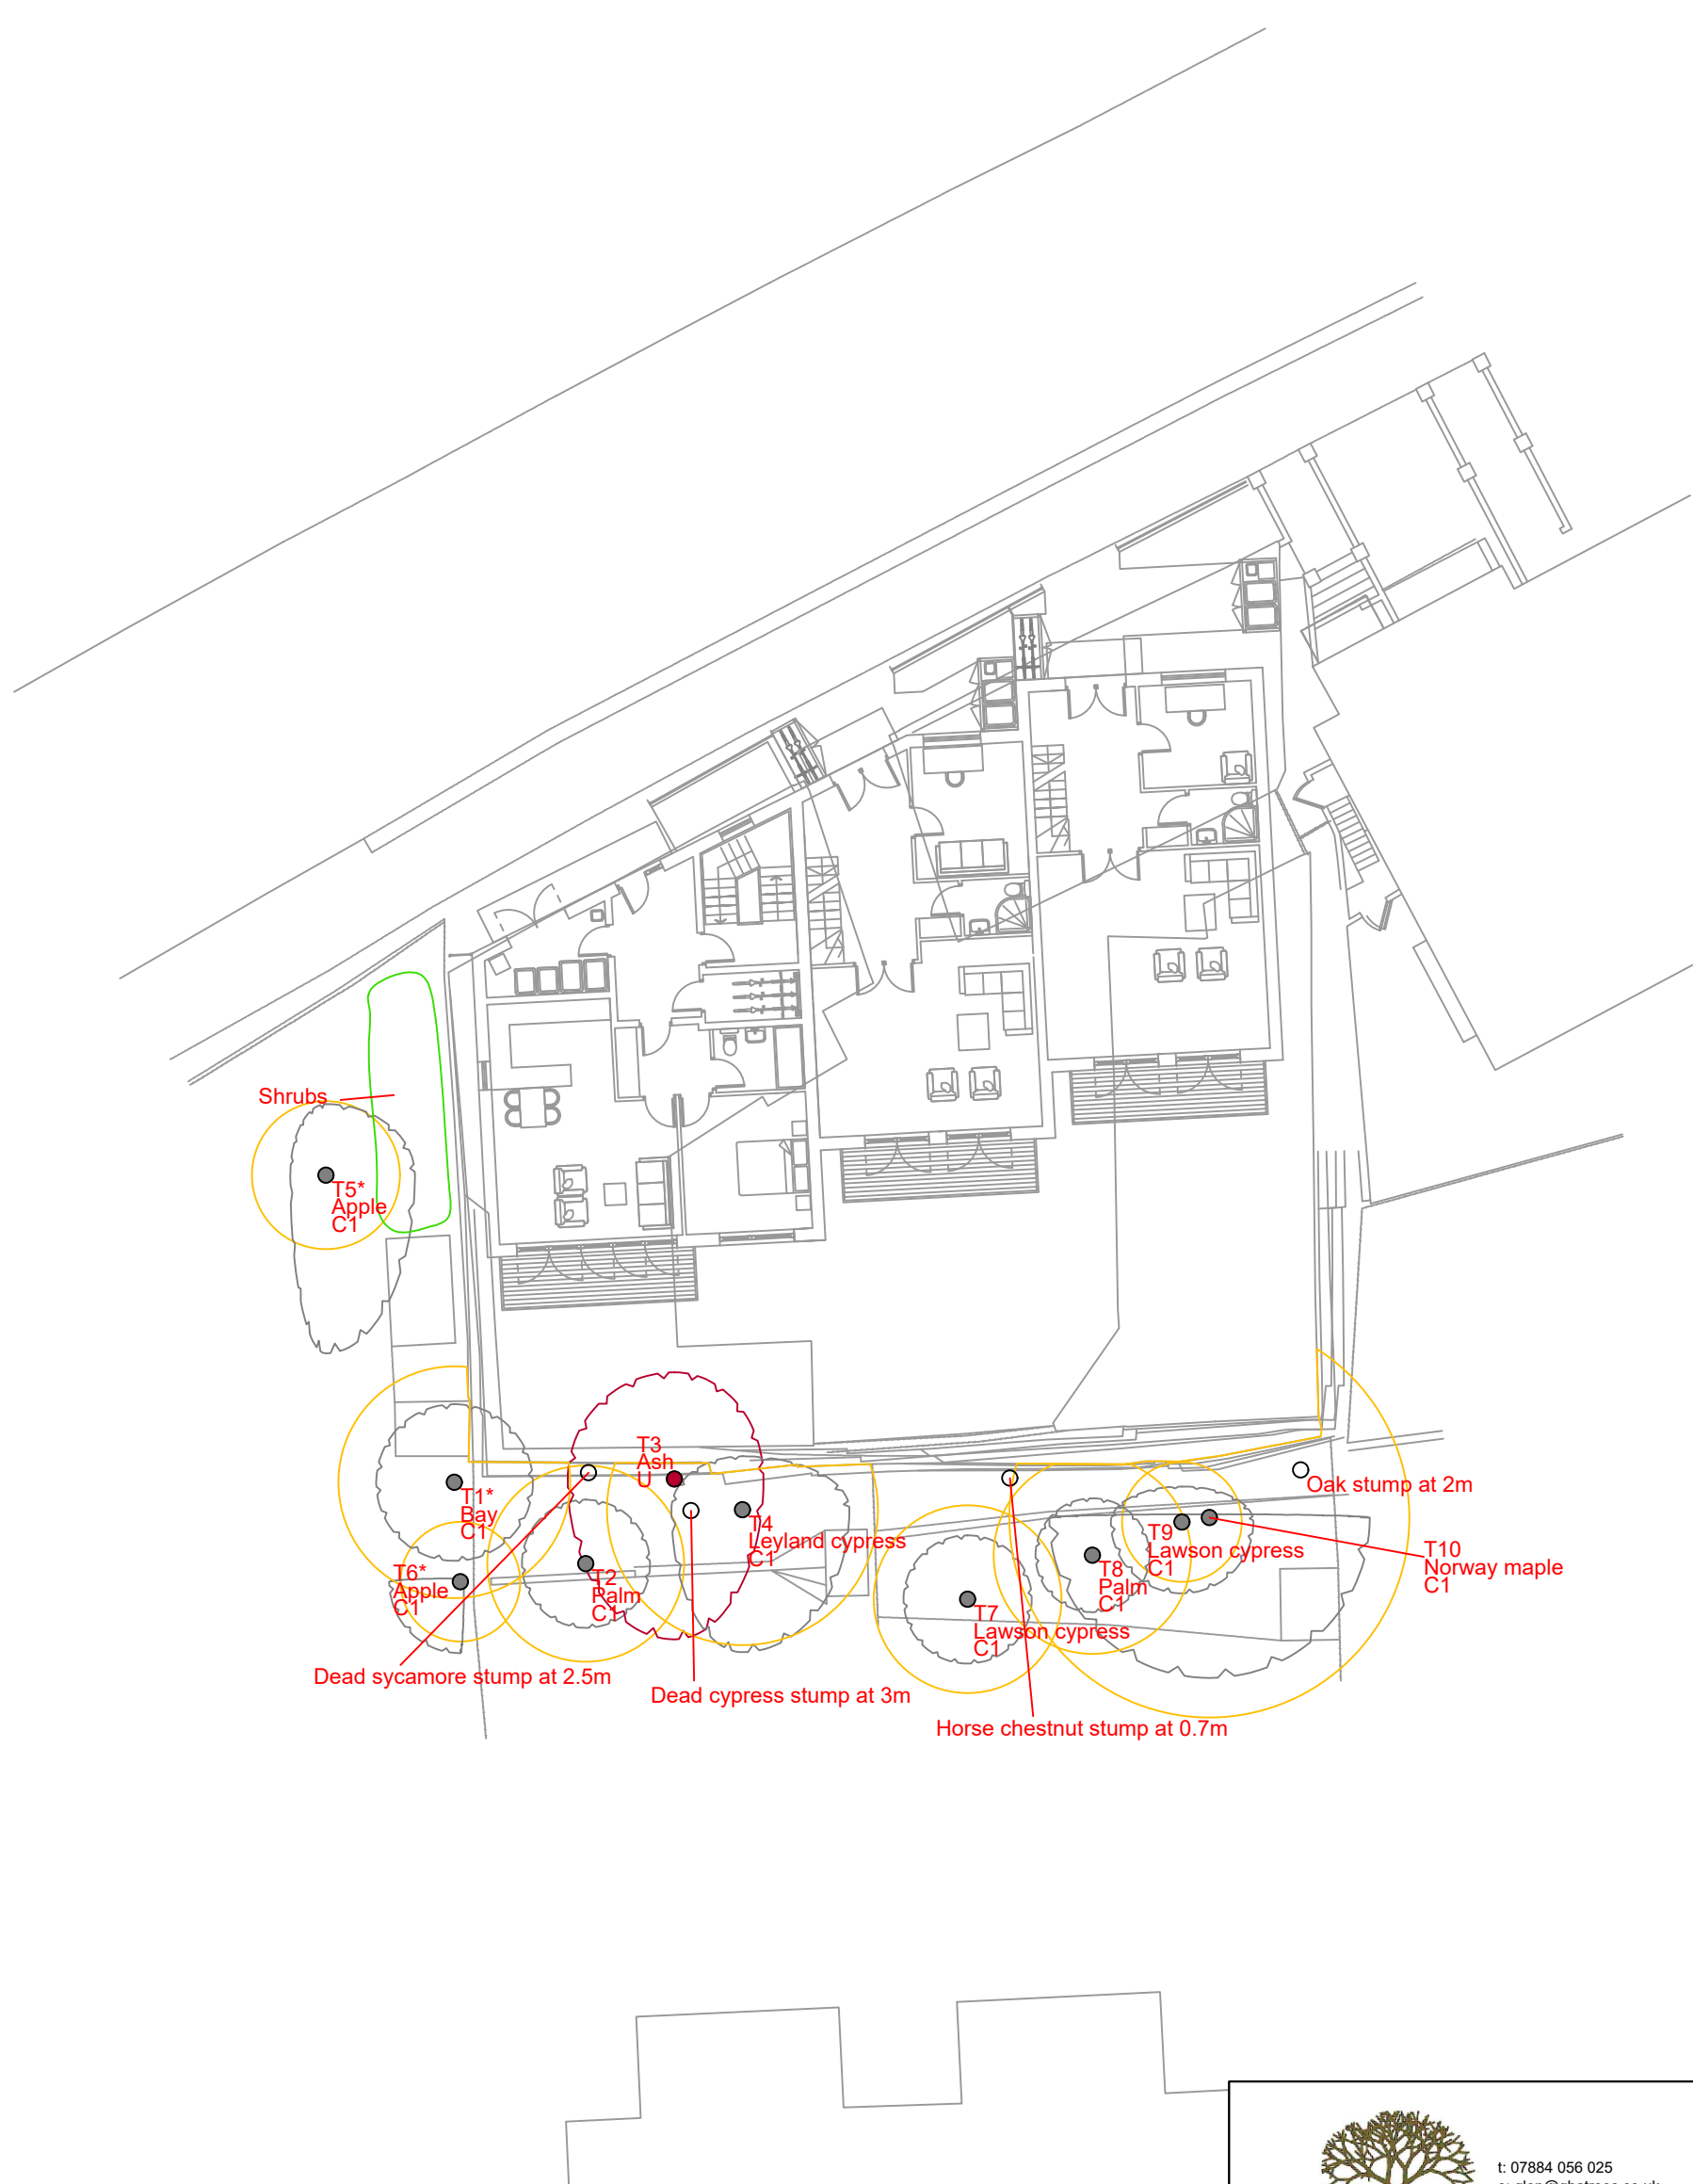

t: 07884 056 025
e: glen@ghatrees.co.uk
www.ghatrees.co.uk

Site: Ellington Place, 10 Ellington Road, Muswell Hill, London, N10 3DG	1:200 at A3
Drawing Title: Arboricultural Impact Assessment	February 2023

Key:

- Category A
- Category B
- Category C
- Category U

Category

Root Protection Area

Crown Spread

Tree Number

Species

Category

NOTE: Tree/group numbers marked with an * have approximate locations.

