



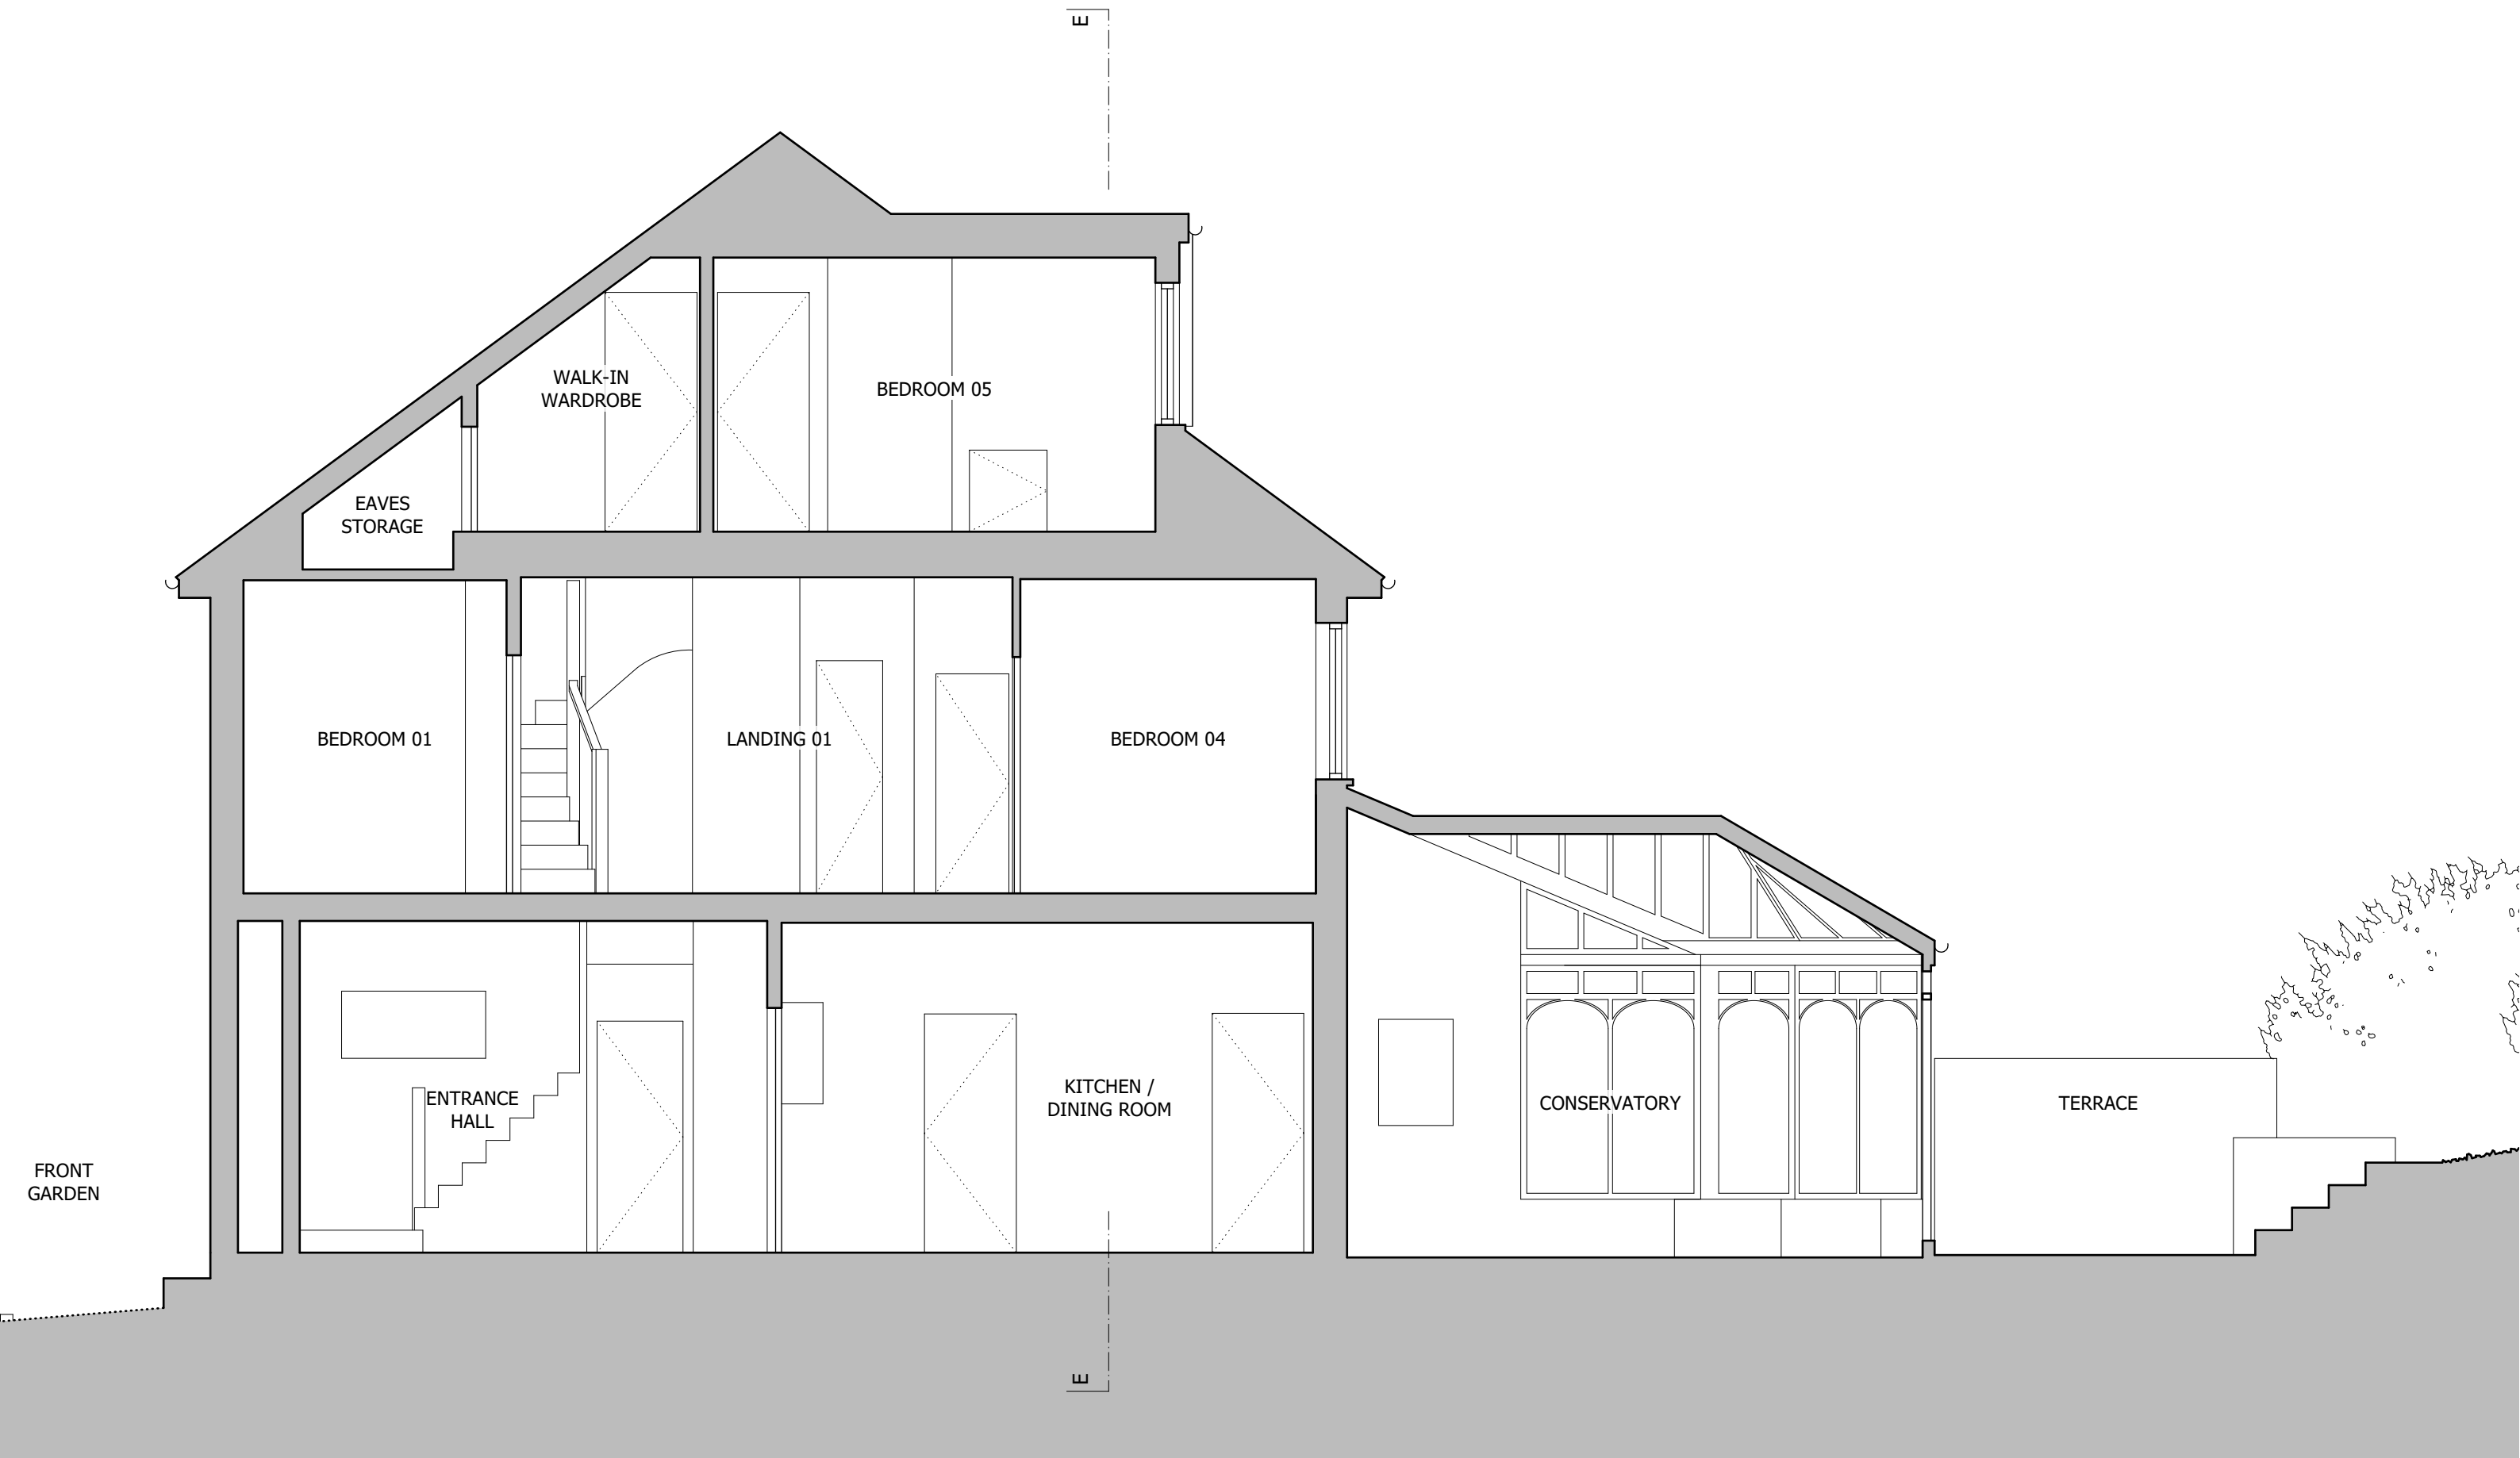

Notes

- All contents copyright.
- Do not scale.
- Based on survey by others.
- Contractor to verify all dimensions on site.
- Read in conjunction with all relevant Architect's, Consultant's & Supplier's information.
- Report any discrepancies to the Architect.

1/50 Scale Bar - Metres

 

Project
**Extensions and Alterations at
13 Cholmeley Crescent
London, N6 5EZ**

Neil Kahawatte Architects

Drawing
**Section CC
As Existing**

Studio 36
Archway Studios
Bickerton House
25-27 Bickerton Road
London, N19 5JT

Number
2304_E007

Status

Information

Scale
1/50 @ A3

Drawn

AvdL

Date
19/04/23

Checked

NJK

020 7360 5330
mail@neilkahawatte.com
Company Number: 8530938