


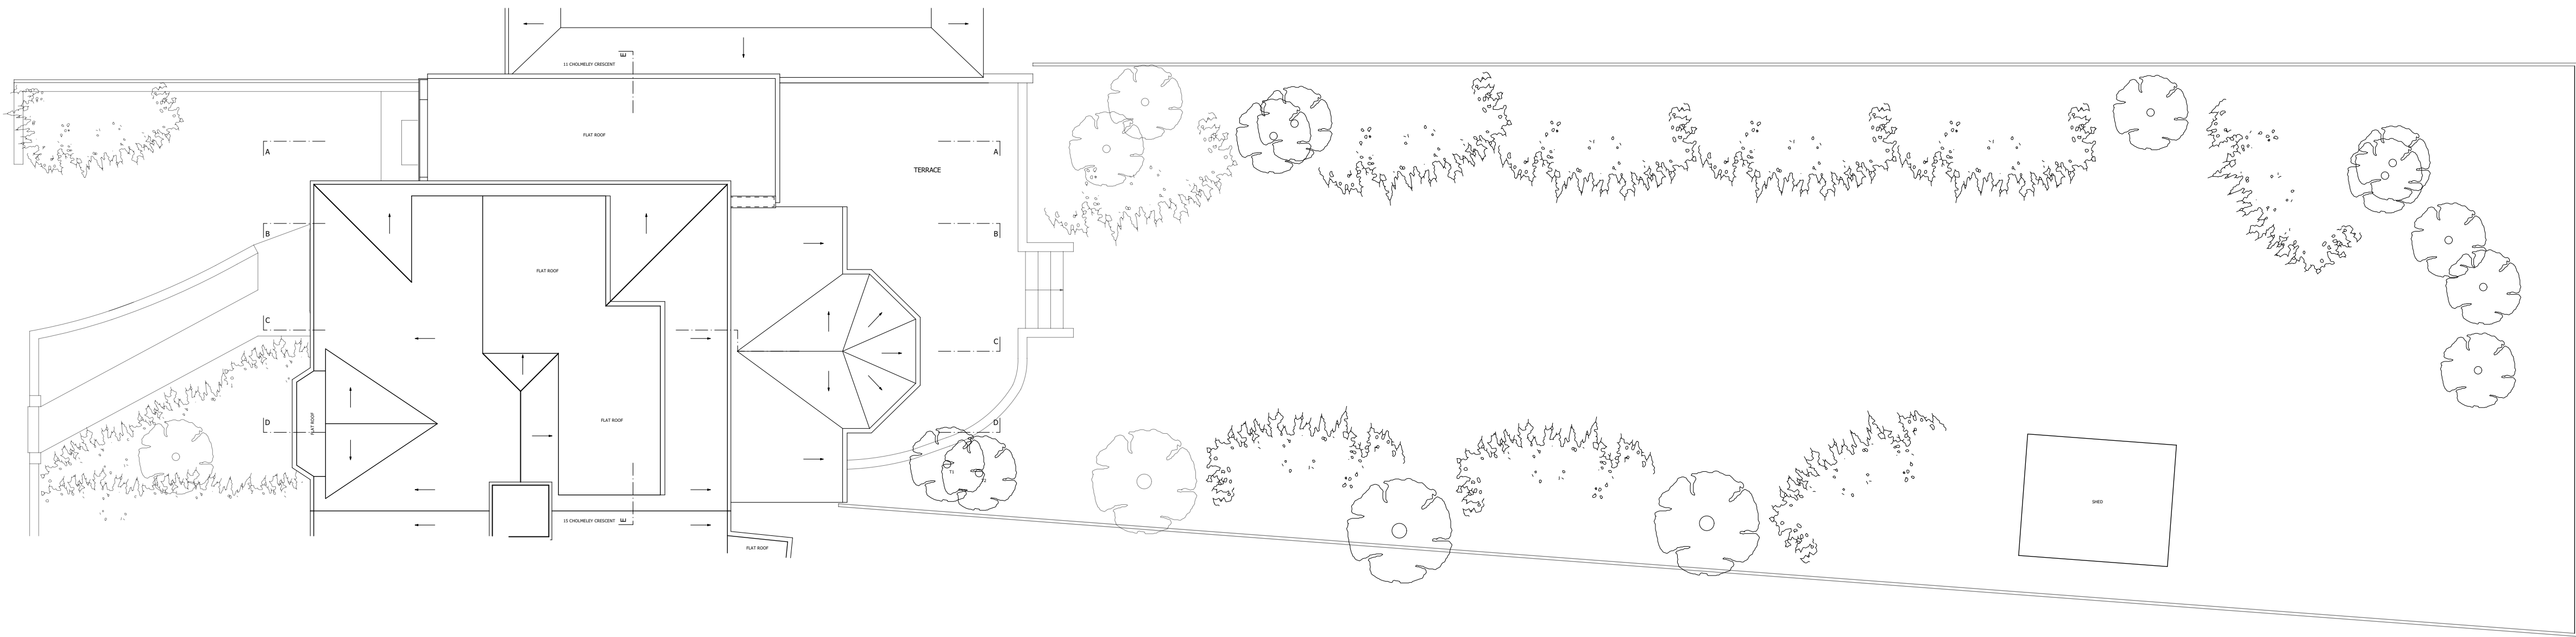

Notes

- All contents copyright.
- Do not scale.
- Based on survey by others.
- Contractor to verify all dimensions on site.
- Read in conjunction with all relevant Architect's, Consultant's & Supplier's information.
- Report any discrepancies to the Architect.

1/100 Scale Bar - Metres

0 1 2 3 4 5

North - Indicative Only



Project **Extensions and Alterations at
13 Cholmeley Crescent
London, N6 5EZ**

Drawing **Block & Site Plan
As Existing**

Number	2304_E012	Status	Information
Scale	1/100 @ A1	Drawn	AvdL
Date	19/04/23	Checked	NJK

Neil Kahawatte Architects

Studio 36
Archway Studios
Bickerton House
25-27 Bickerton Road
London, N19 5JT

020 7360 5339
mail@neilkahawatte.com
Company Number: 8530938