


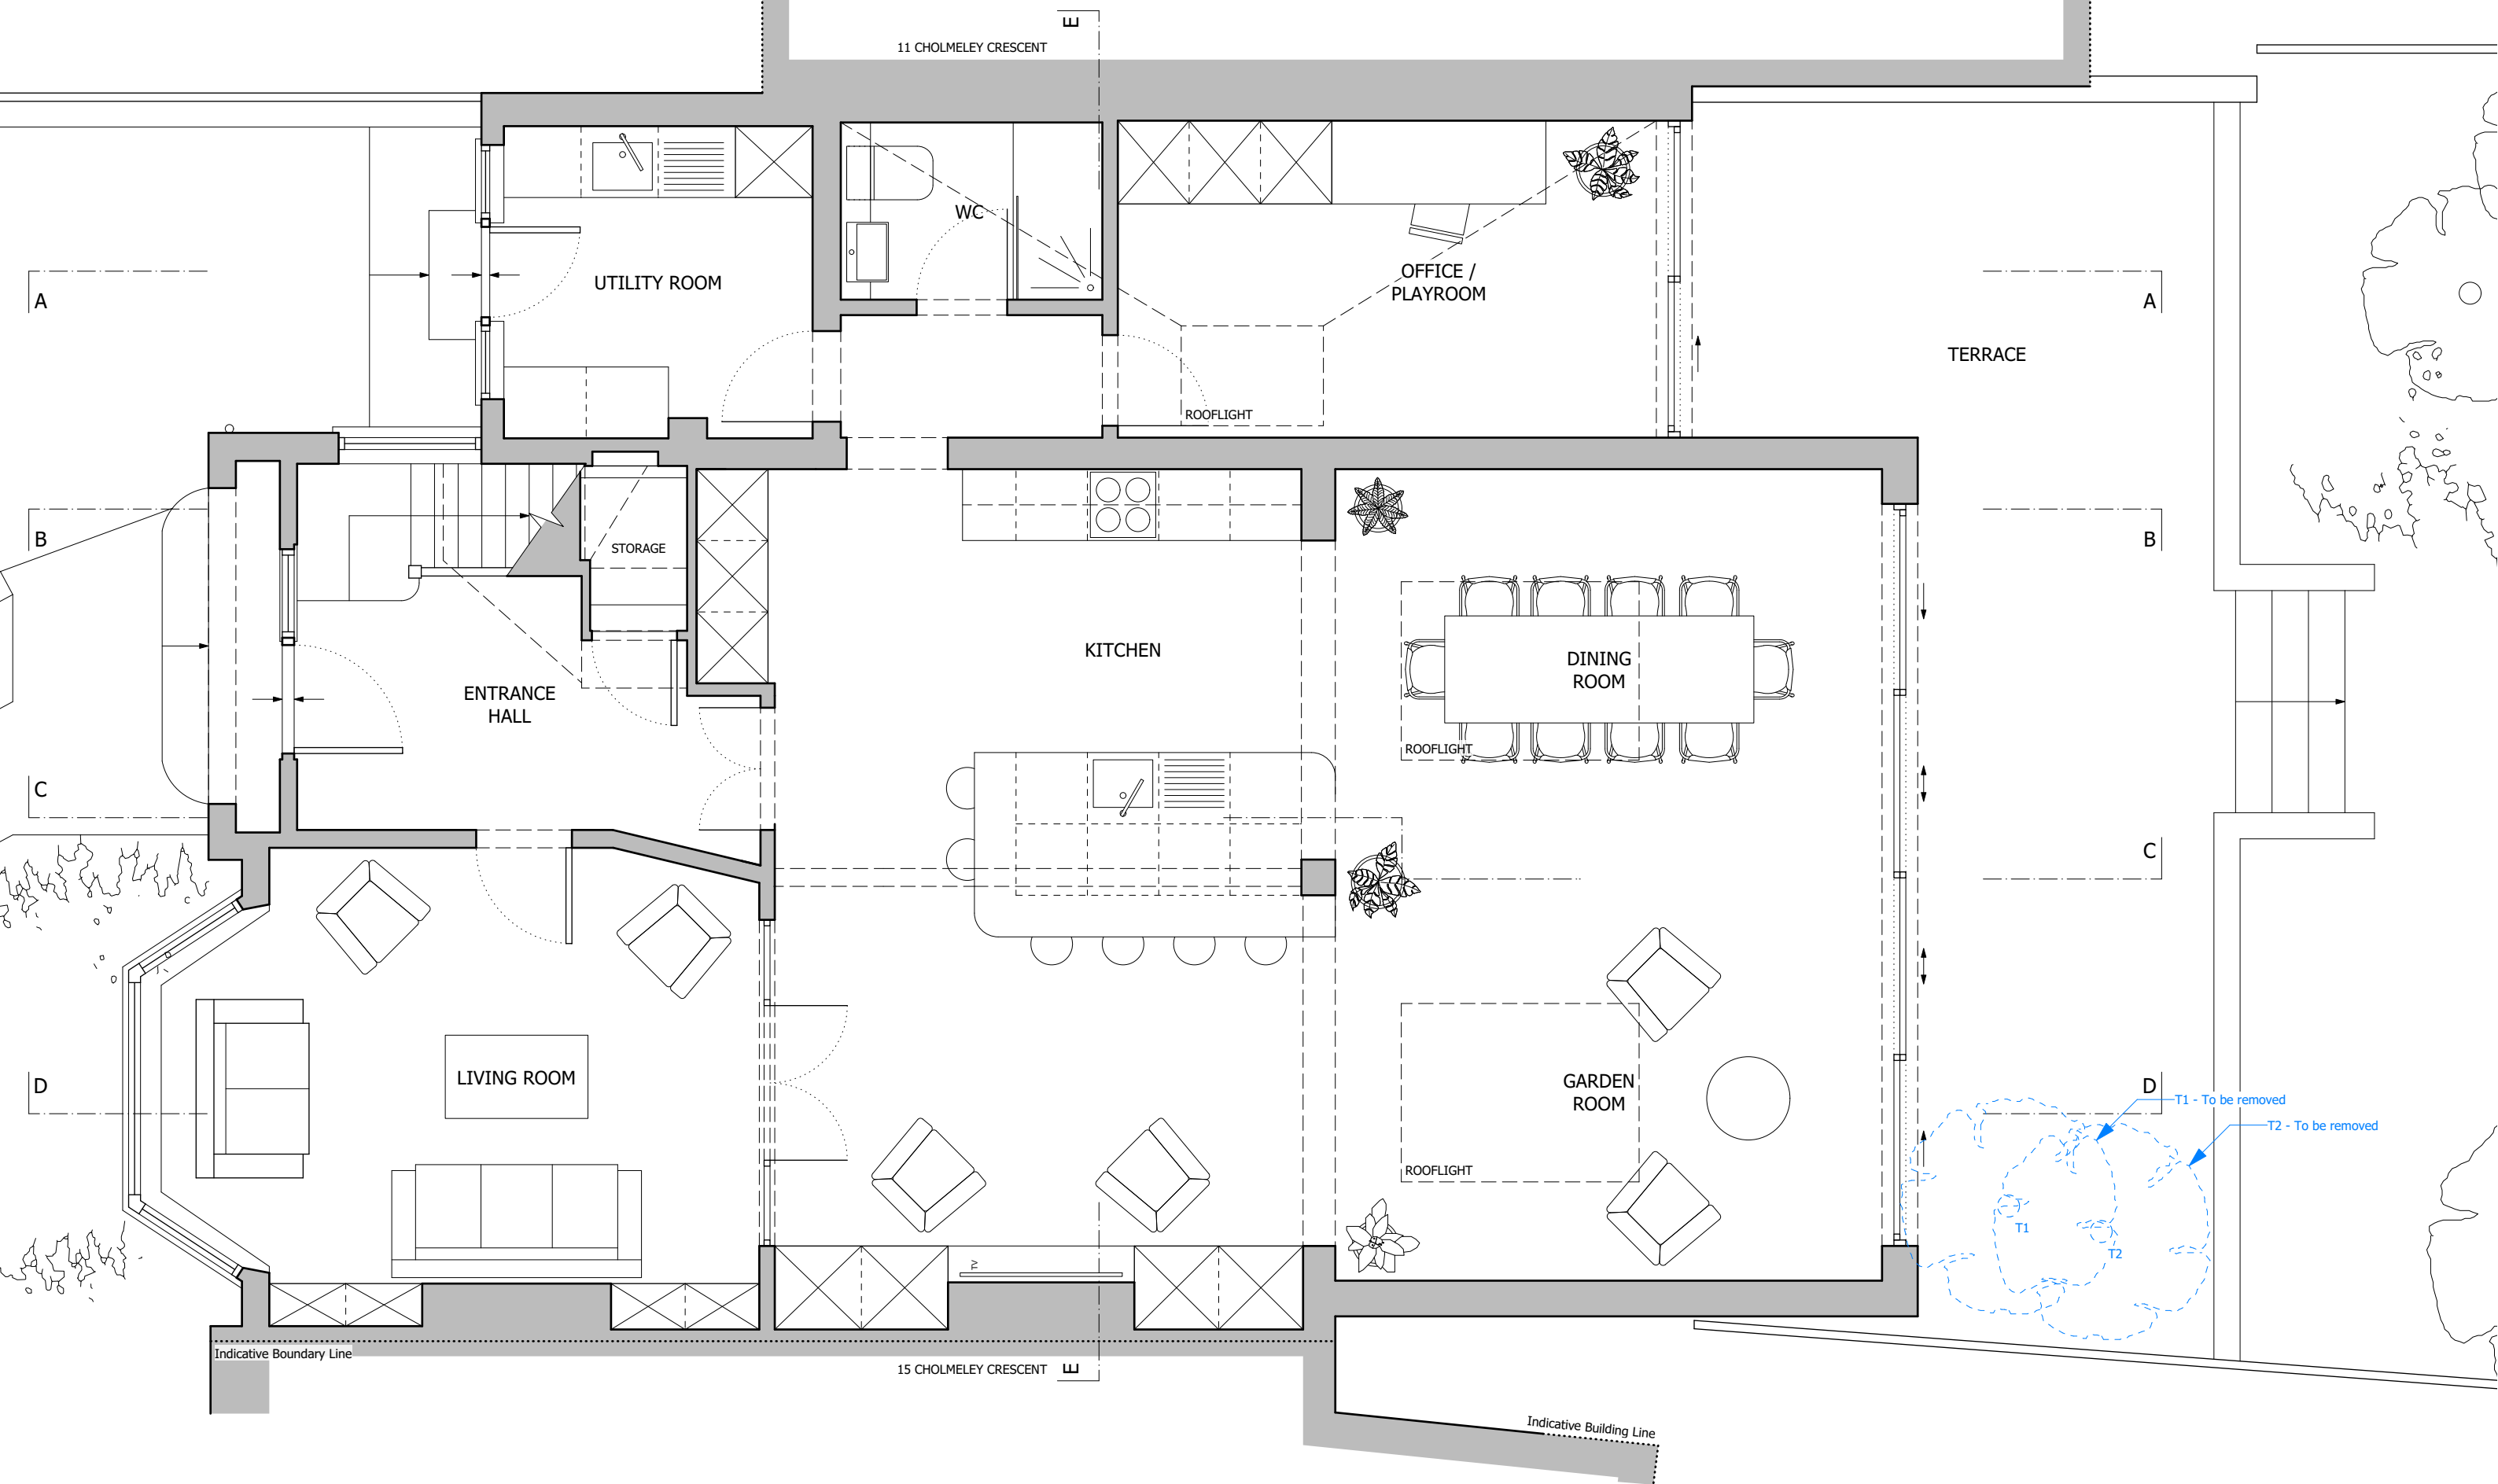

Notes

- All contents copyright.
- Do not scale.
- Based on survey by others.
- Contractor to verify all dimensions on site.
- Read in conjunction with all relevant Architect's, Consultant's & Supplier's information.
- Report any discrepancies to the Architect.

1/50 Scale Bar - Metres

North - Indicative Only

Project	Extensions and Alterations at 13 Cholmeley Crescent London, N6 5EZ			Neil Kahawatte Architects		
Drawing	Ground Floor Plan As Proposed			Studio 36 Archway Studios Bickerton House 25-27 Bickerton Road London, N19 5JT		
Number	2304_A001	Status	Information			
Scale	1/50 @ A3	Drawn	AvdL			
Date	25/05/23	Checked	FMS			

020 7360 5330
mail@neilkahawatte.com
Company Number: 8530938