


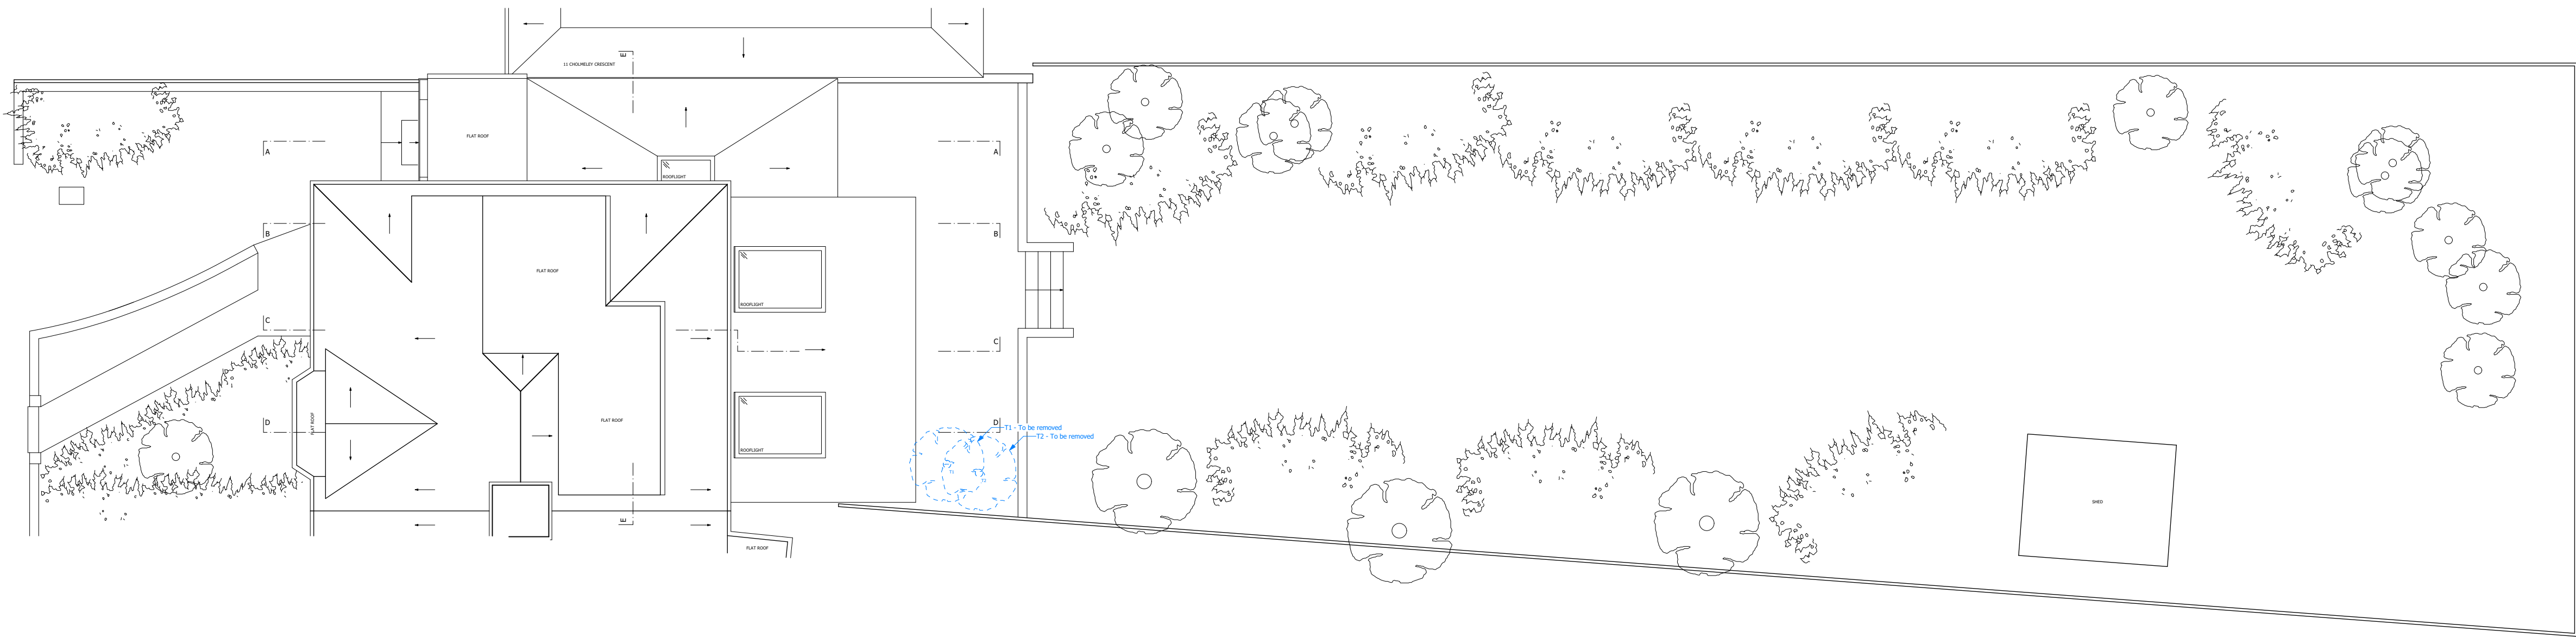

Notes

- All contents copyright.
- Do not scale.
- Based on survey by others.
- Contractor to verify all dimensions on site.
- Read in conjunction with all relevant Architect's, Consultant's & Supplier's information.
- Report any discrepancies to the Architect.

1/100 Scale Bar - Metres

North - Indicative Only



Project **Extensions and Alterations at 13 Cholmeley Crescent London, N6 5EZ**

Drawing **Block & Site Plan As Proposed**

Number	2304_A012	Status	Information
Scale	1/100 @ A1	Drawn	NJK
Date	25/05/23	Checked	FMS

Neil Kahawatte Architects

Studio 36
Archway Studios
Bickerton House
25-27 Bickerton Road
London, N19 5JT

020 7360 5339
mail@neilkahawatte.com
Company Number: 8530938