



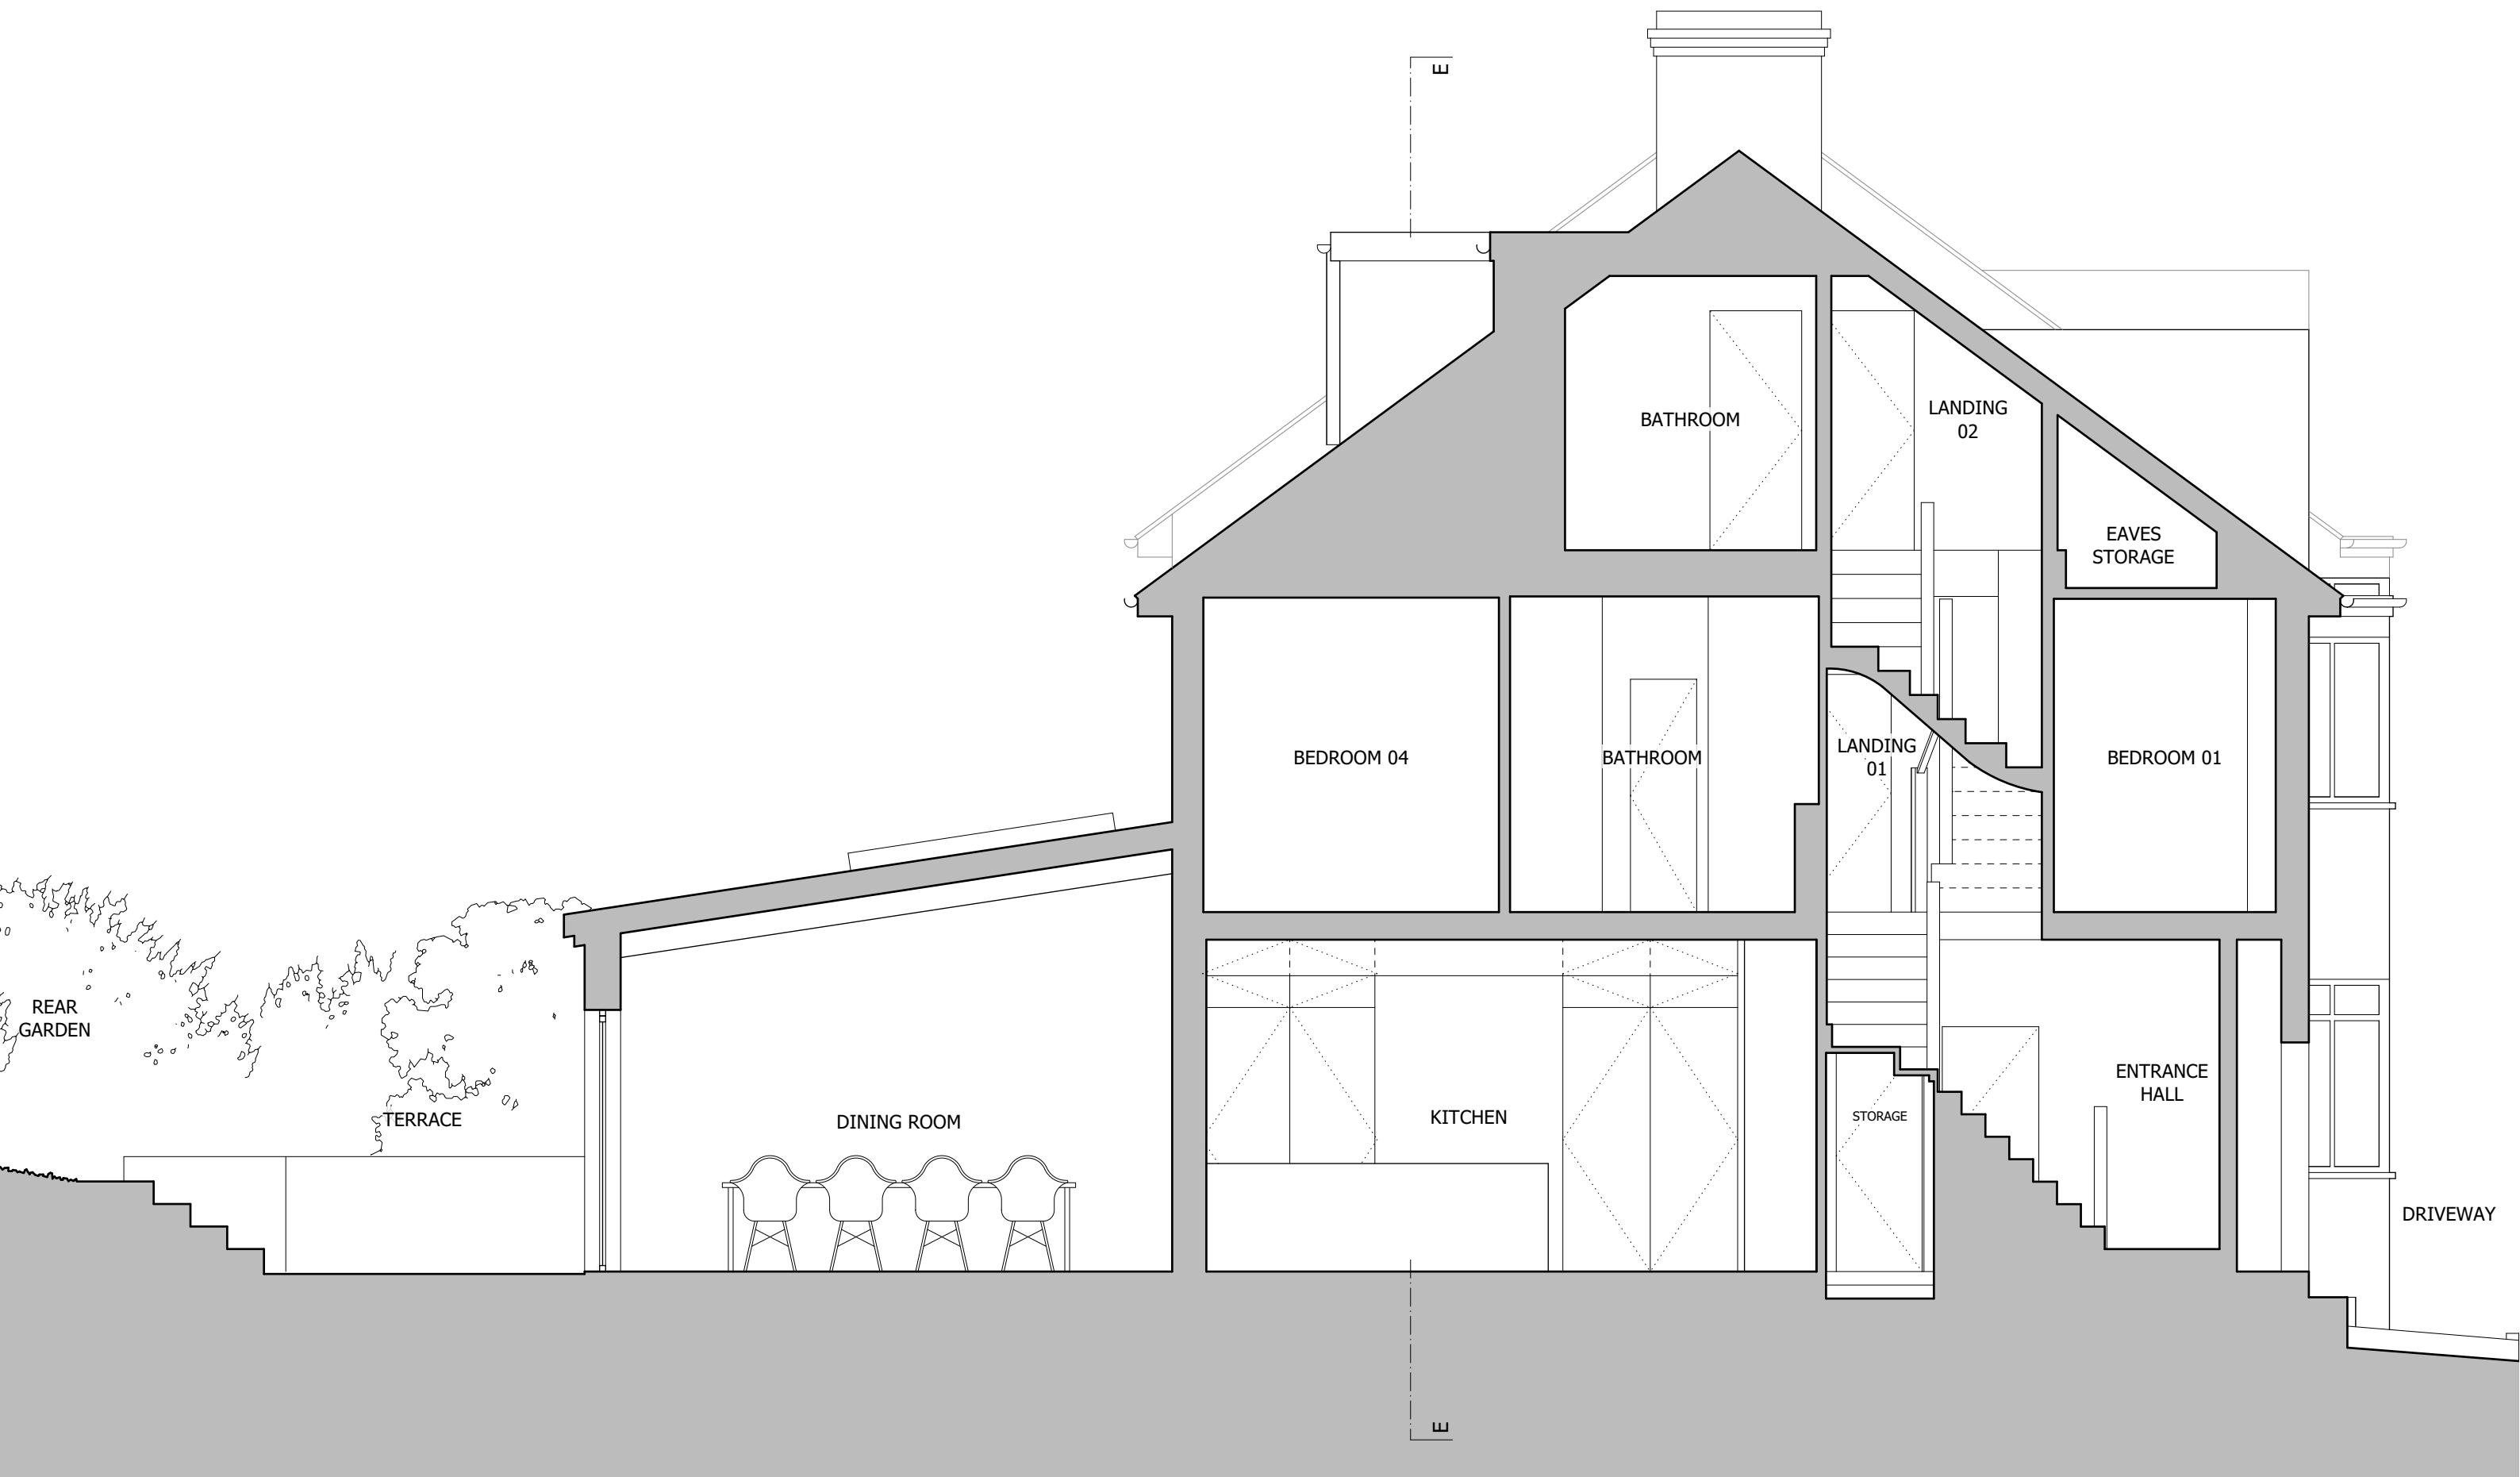

Notes

- All contents copyright.
- Do not scale.
- Based on survey by others.
- Contractor to verify all dimensions on site.
- Read in conjunction with all relevant Architect's, Consultant's & Supplier's information.
- Report any discrepancies to the Architect.

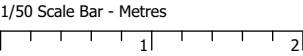

Project	Extensions and Alterations at 13 Cholmeley Crescent London, N6 5EZ		
Drawing	Section BB As Proposed		
Number	2304_A006	Status	Information
Scale	1/50 @ A3	Drawn	AvdL
Date	25/05/23	Checked	FMS

Neil Kahawatte Architects

Studio 36
Archway Studios
Bickerton House
25-27 Bickerton Road
London, N19 5JT

020 7360 5330
mail@neilkahawatte.com
Company Number: 8530938