



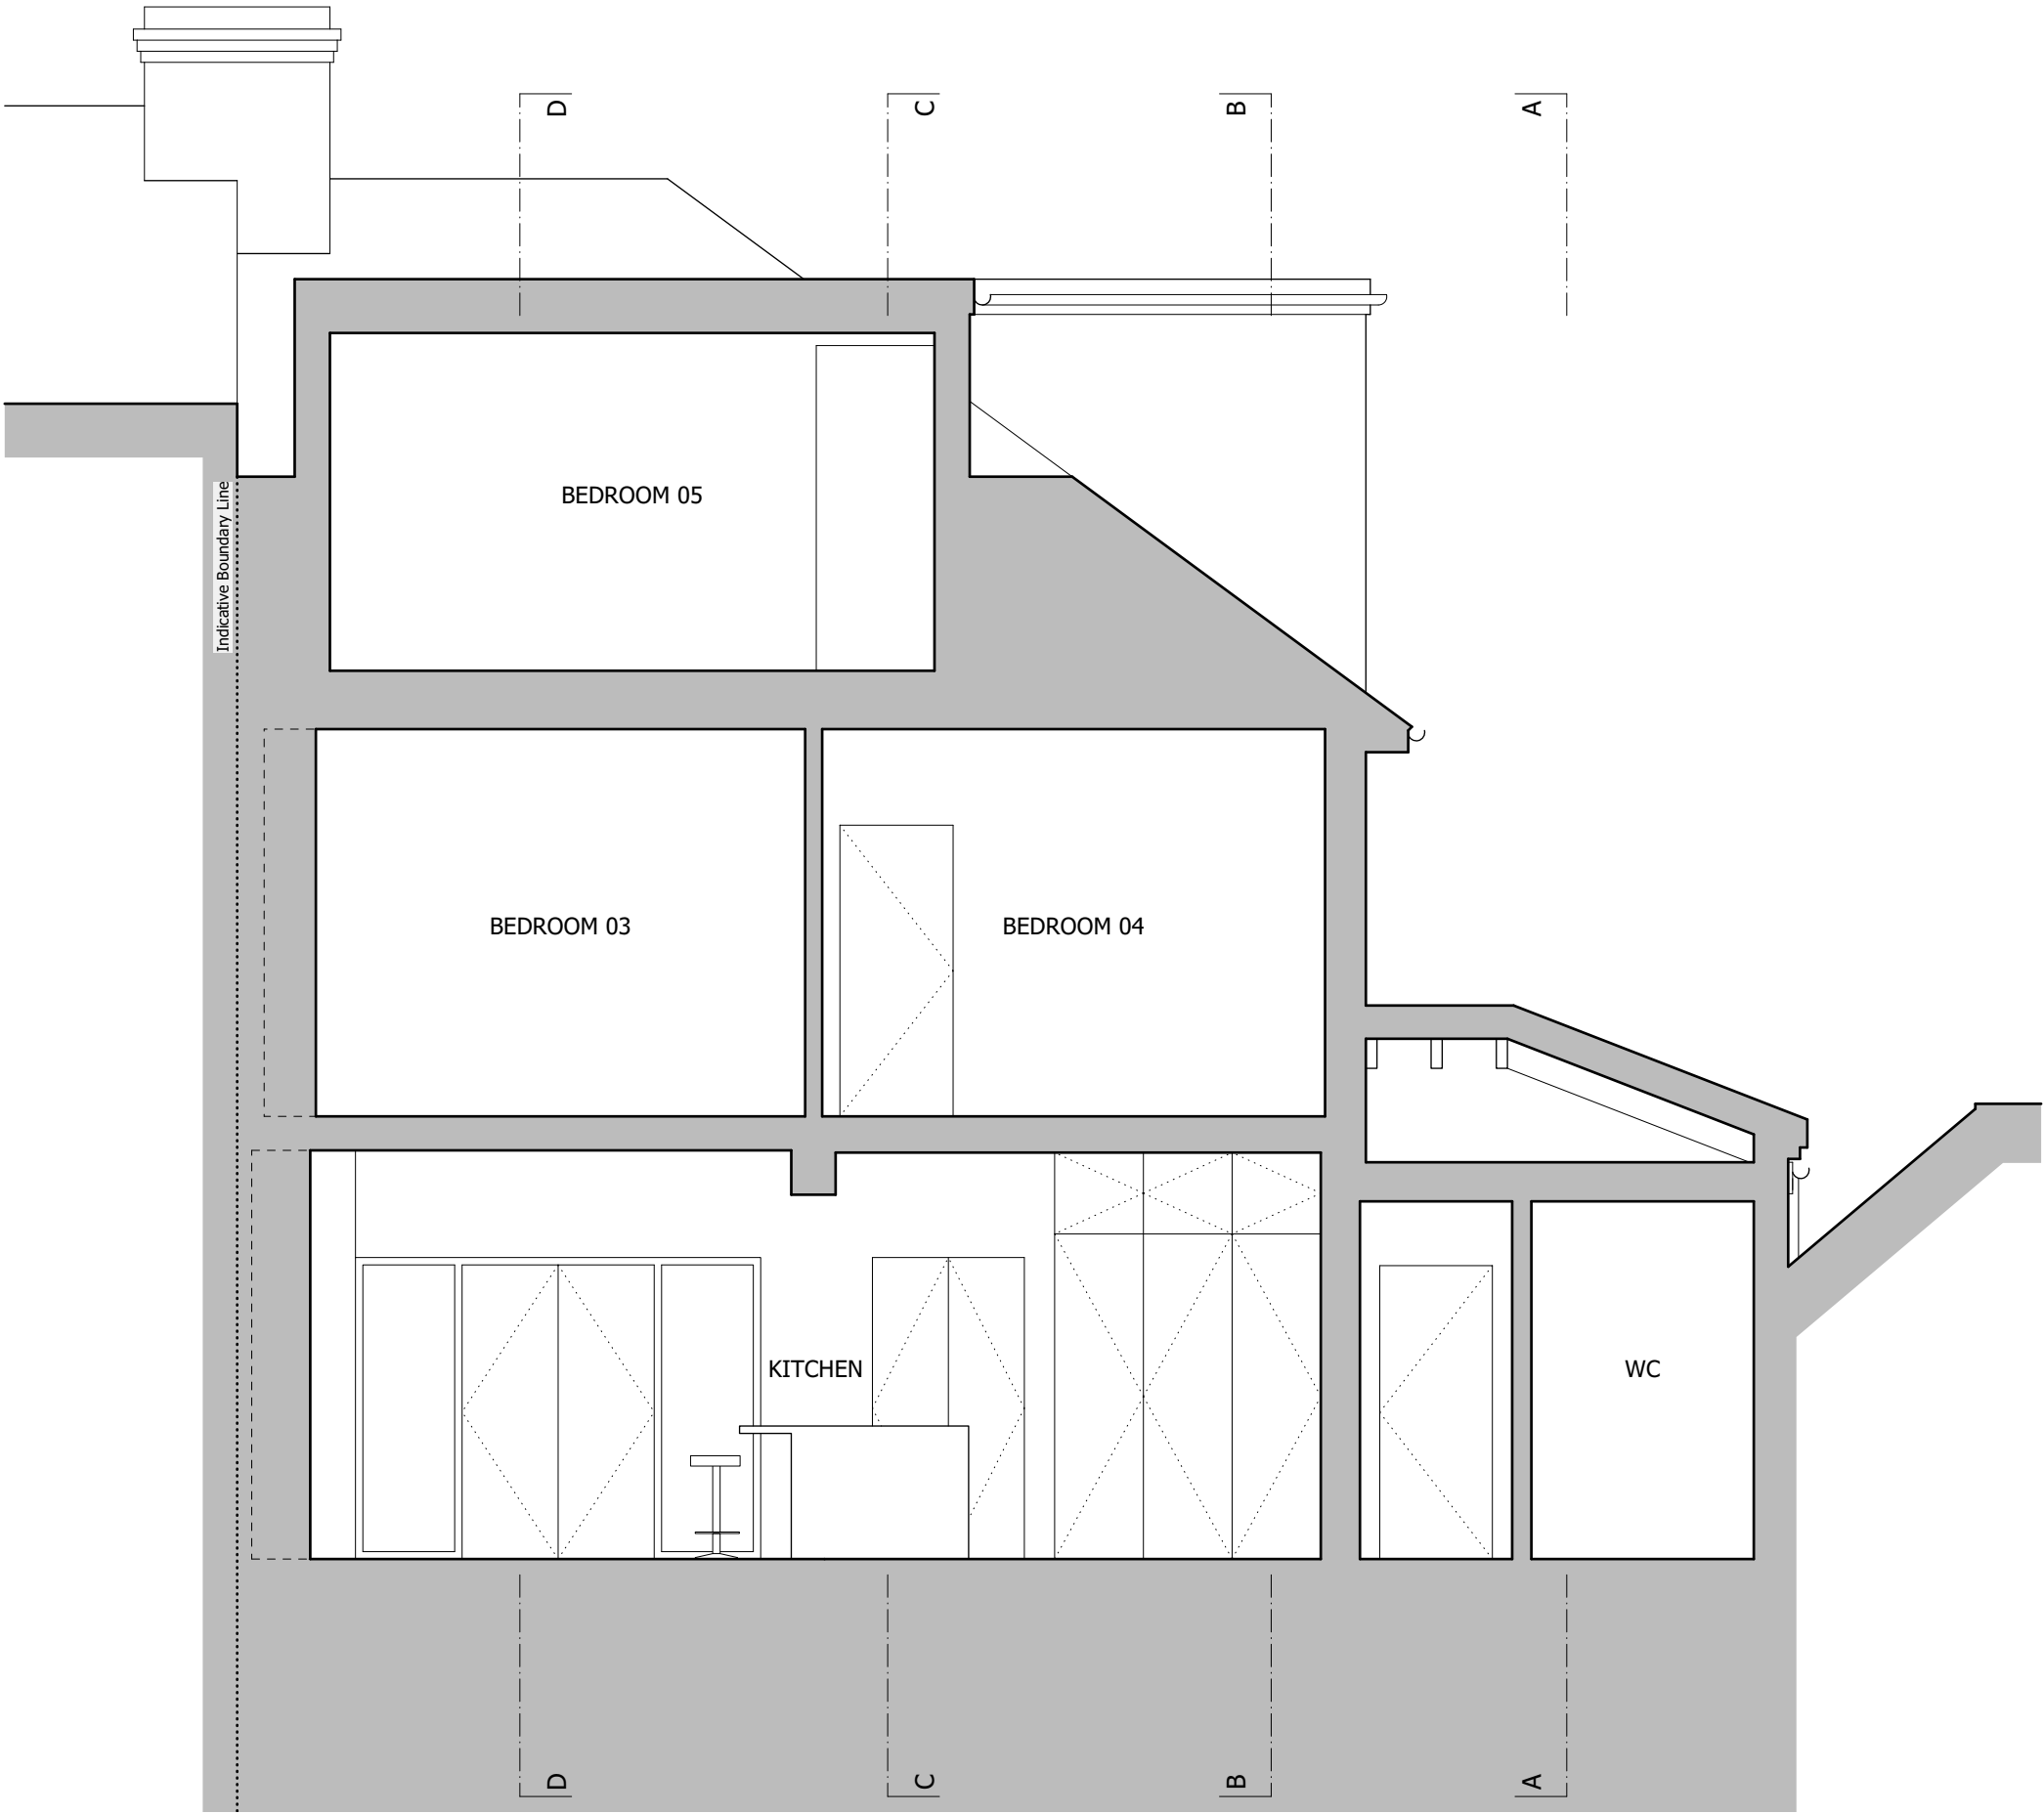

Notes

- All contents copyright.
- Do not scale.
- Based on survey by others.
- Contractor to verify all dimensions on site.
- Read in conjunction with all relevant Architect's, Consultant's & Supplier's information.
- Report any discrepancies to the Architect.

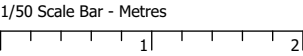

Project	Extensions and Alterations at 13 Cholmeley Crescent London, N6 5EZ			Neil Kahawatte Architects	
Drawing	Section EE As Proposed			Studio 36 Archway Studios Bickerton House 25-27 Bickerton Road London, N19 5JT	
Number	2304_A009	Status	Information		
Scale	1/50 @ A3	Drawn	AvdL		
Date	25/05/23	Checked	FMS		
				020 7360 5330 mail@neilkahawatte.com Company Number: 8530938	