

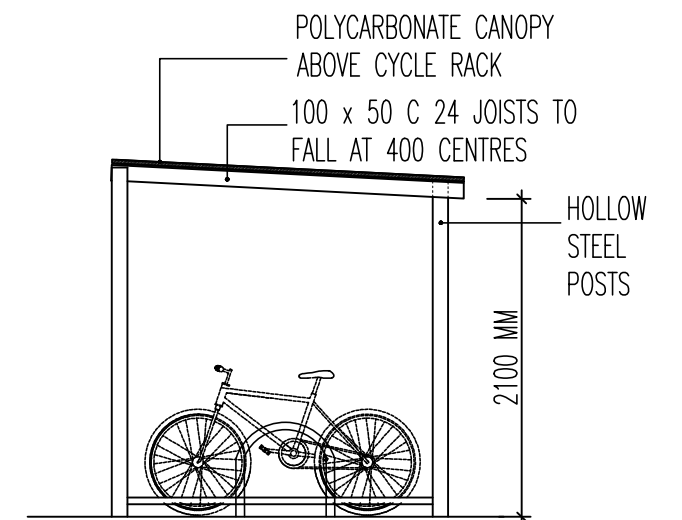
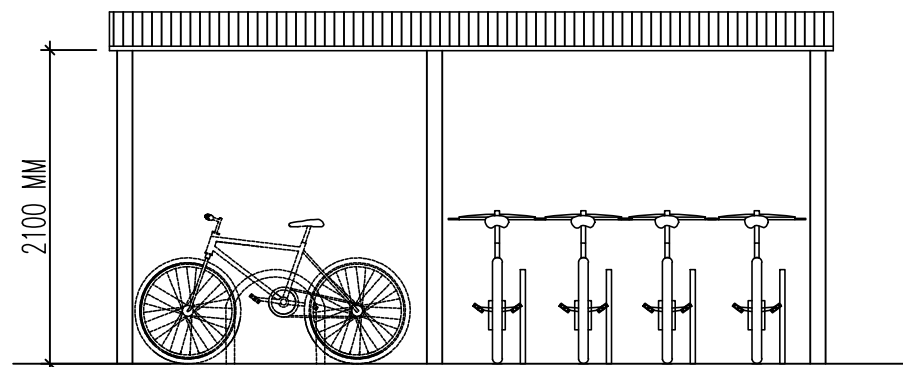
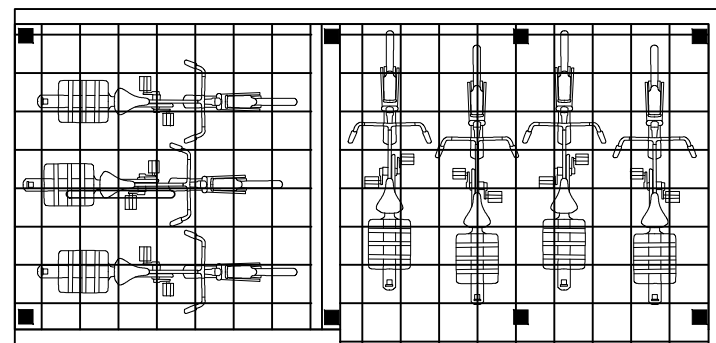
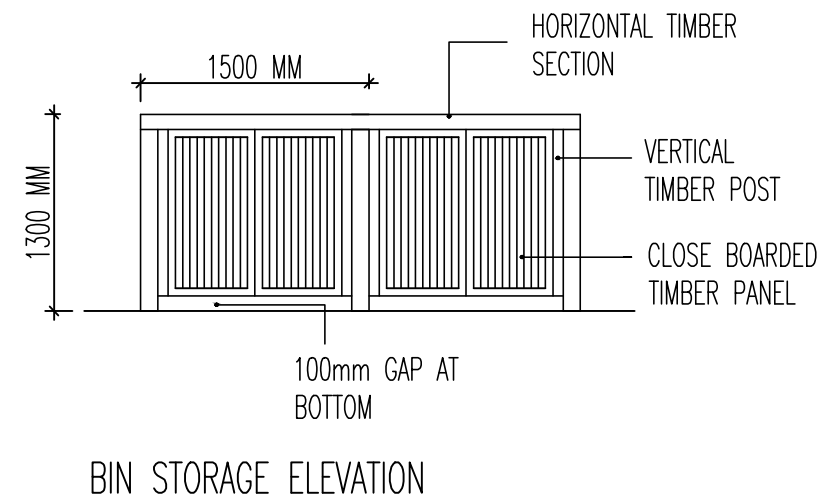


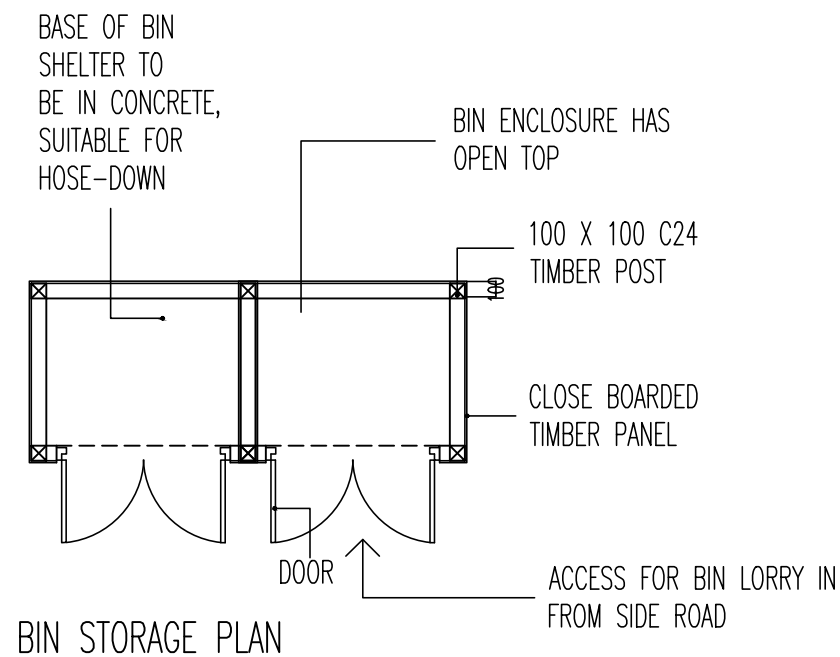

CONVERSION INTO THREE FLATS

ISSUED FOR PLANNING PERMISSION ONLY

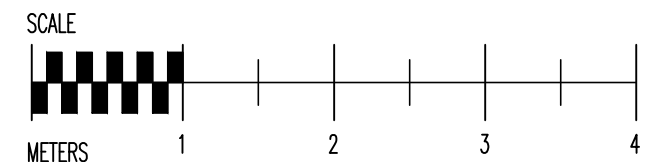

THE COPYRIGHT OF THIS DRAWING BELONGS TO THE ARCHITECT AND MAY NOT BE ALTERED WITHOUT THE ARCHITECT'S WRITTEN CONSENT

BUILDING REGULATION APPROVAL IS REQUIRED PRIOR TO CONSTRUCTION COMMENCING THE CONTRACTOR IS TO CHECK ALL DIMENSIONS ON SITE PRIOR TO CONSTRUCTION COMMENCING AND REPORT ANY DISCREPANCIES TO THE ARCHITECT

REV	DATE	DESCRIPTION

WWW.IBIDESIGN.COM	PROJECT 26 RAVENSTONE ROAD, LONDON, N8 0JP
IBI DESIGN ASSOCIATES	DRAWING TITLE
- CHARTERED ARCHITECTS AND DESIGNERS 59 CHELMSFORD ROAD, LONDON N14 5PY - T: 020 8447 8434 F: 020 8447 8448 - e-mail: ibides@aol.com	MISCELLANEOUS DETAILS
SCALE 1:50 @ A3	DATE APRIL 2023
PROJECT No.	HM/26/PP10