



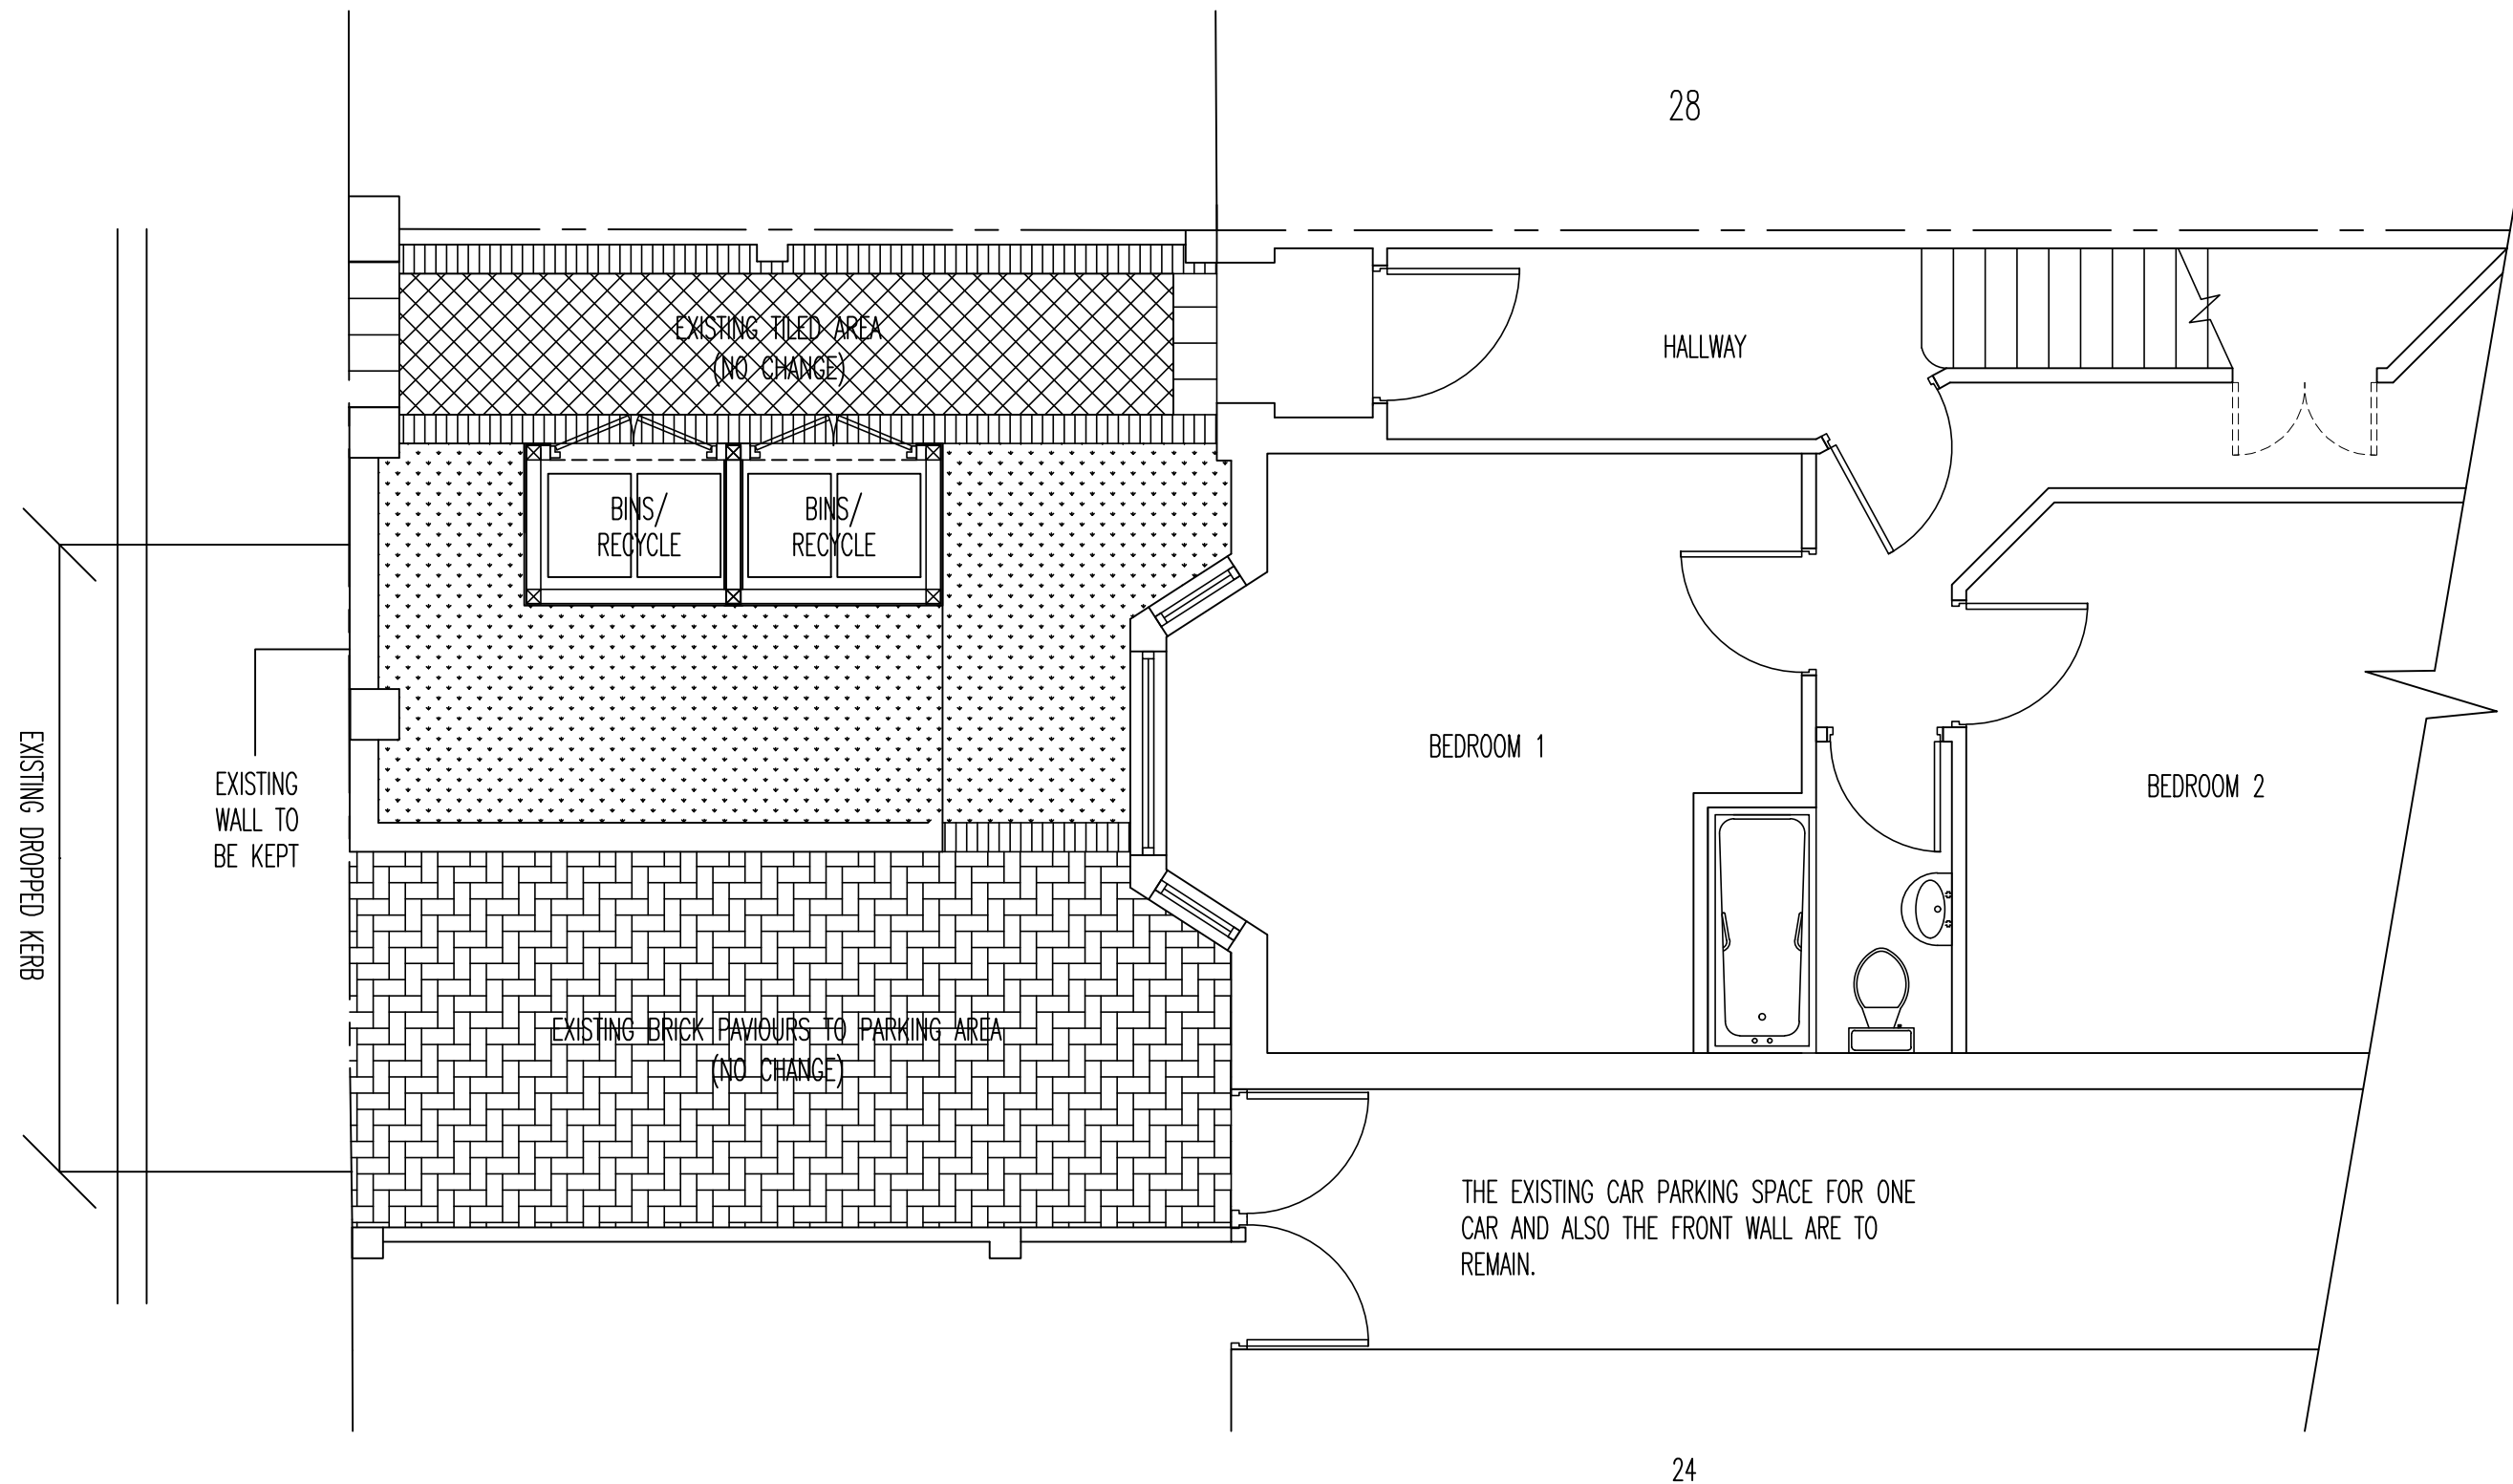

PROPOSED FRONT LAYOUT

CONVERSION INTO THREE FLATS

ISSUED FOR PLANNING PERMISSION ONLY

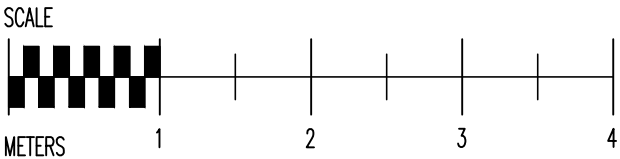

THE COPYRIGHT OF THIS DRAWING BELONGS TO THE ARCHITECT AND MAY NOT BE ALTERED WITHOUT THE ARCHITECT'S WRITTEN CONSENT

BUILDING REGULATION APPROVAL IS REQUIRED PRIOR TO CONSTRUCTION COMMENCING THE CONTRACTOR IS TO CHECK ALL DIMENSIONS ON SITE PRIOR TO CONSTRUCTION COMMENCING AND REPORT ANY DISCREPANCIES TO THE ARCHITECT

REV	DATE	DESCRIPTION

WWW.IBIDESIGN.COM

IBI DESIGN ASSOCIATES

CHARTERED ARCHITECTS AND DESIGNERS
59 CHELMSFORD ROAD, LONDON N14 5PY
T: 020 8447 8434 F: 020 8447 8448
e-mail: ibides@aol.com

PROJECT 26 RAVENSTONE ROAD, LONDON, N8 0JP

DRAWING TITLE
PROPOSED FRONT LAYOUT

SCALE 1:50 @ A3
PROJECT No.
HM/26/PP09

DATE APRIL 2023