


NUMBER OF BIKE SPACES

According to Approved Planning Application Ref. HGY/2021/2727
Design Document: Design & Access Statement

Building A

- Total number of bike spaces: **59**, of which 4 no. are larger spaces.
- Two short-stay cycle parking sheffields stands located next to Building A ground floor entrance (refer to drawing no. CRA-DAR-XX-XX-DR-A-0410 for exact location).

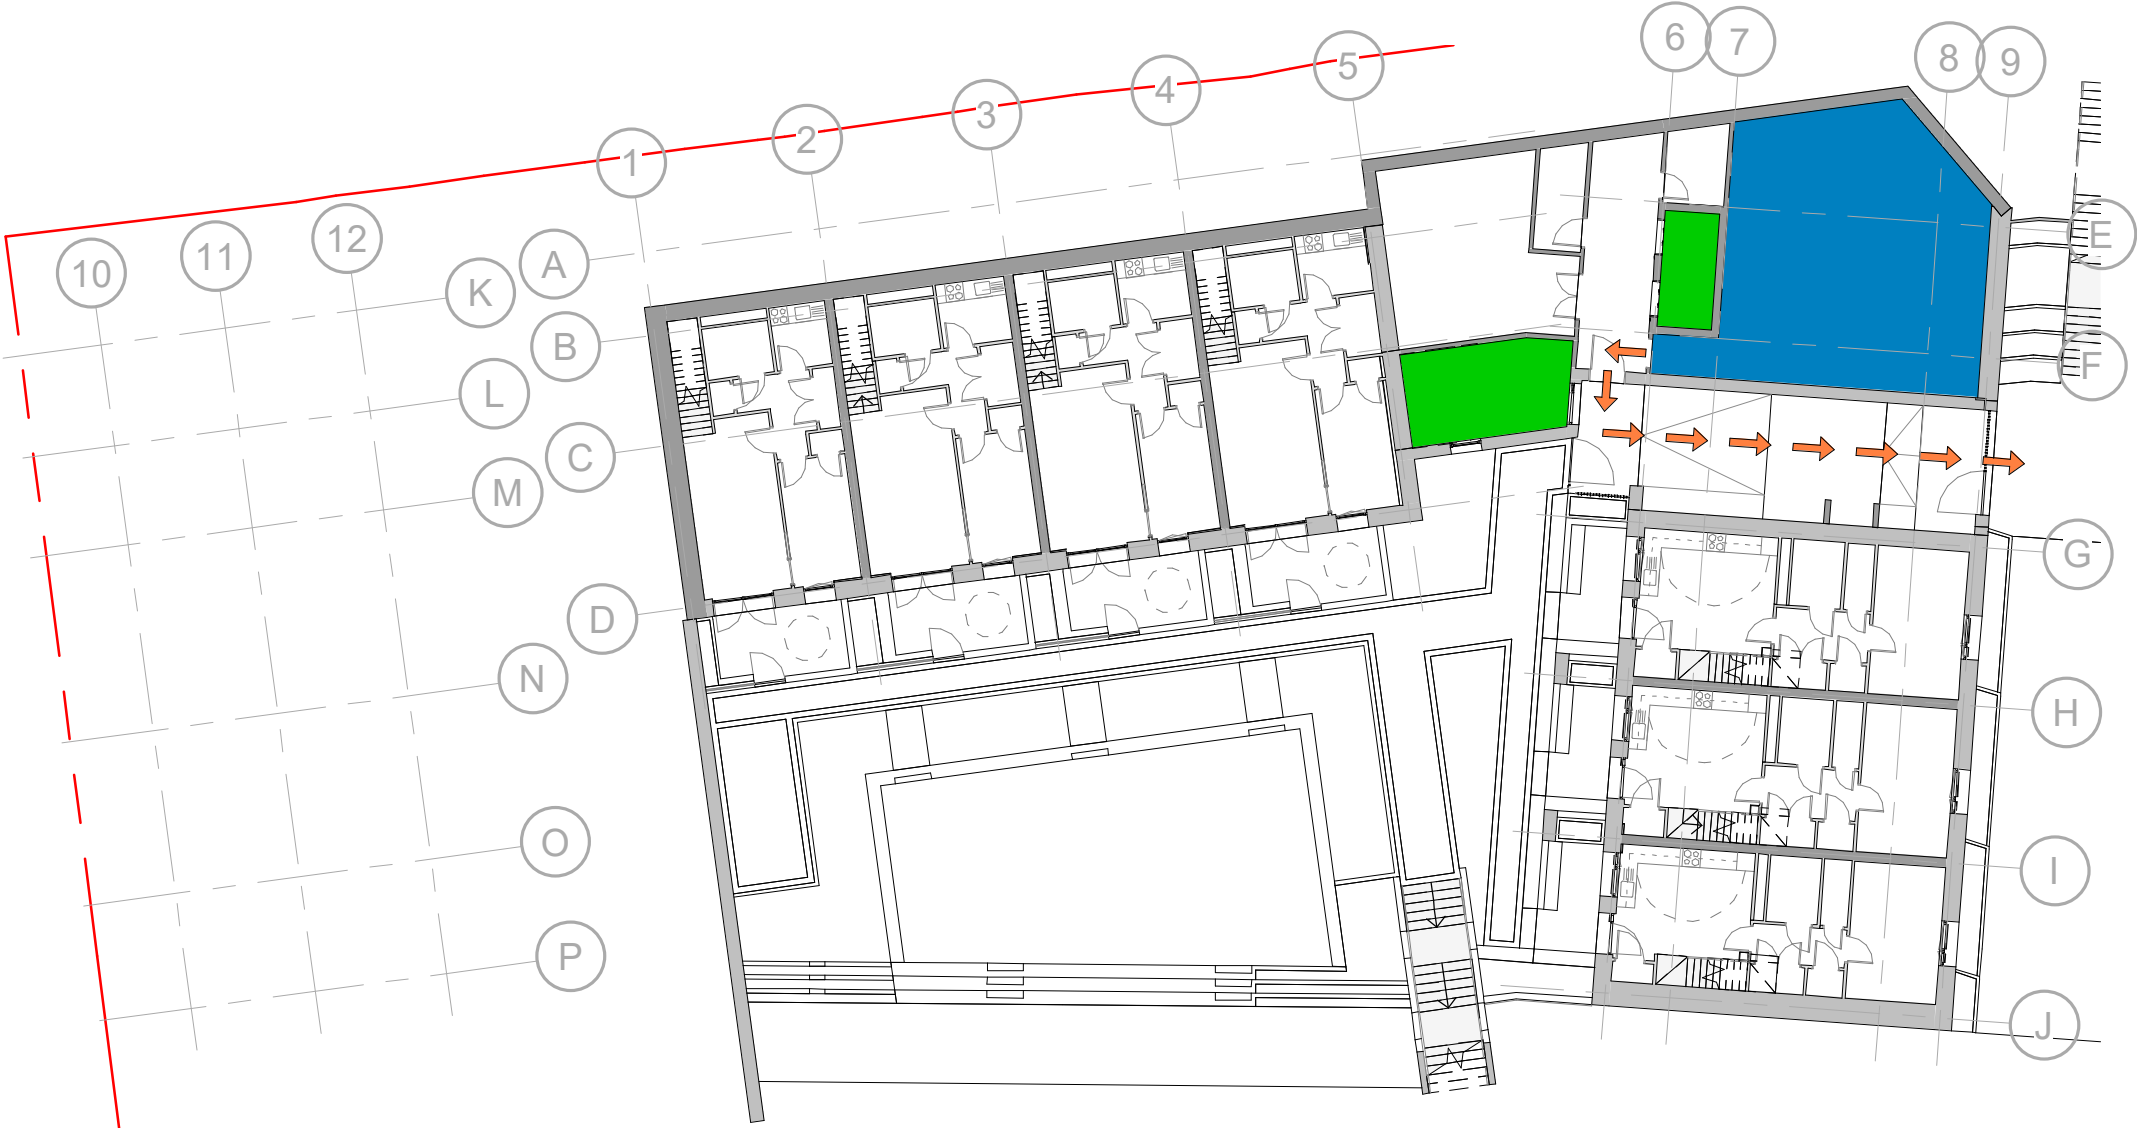


0 Building A Cycle Store Location Plan
1 : 250

Copyright reserved

All dimensions to be checked on site before work commences.
Figured dimensions to be taken in preference to scaled dimensions.
If in doubt please ask.

KEY PLAN

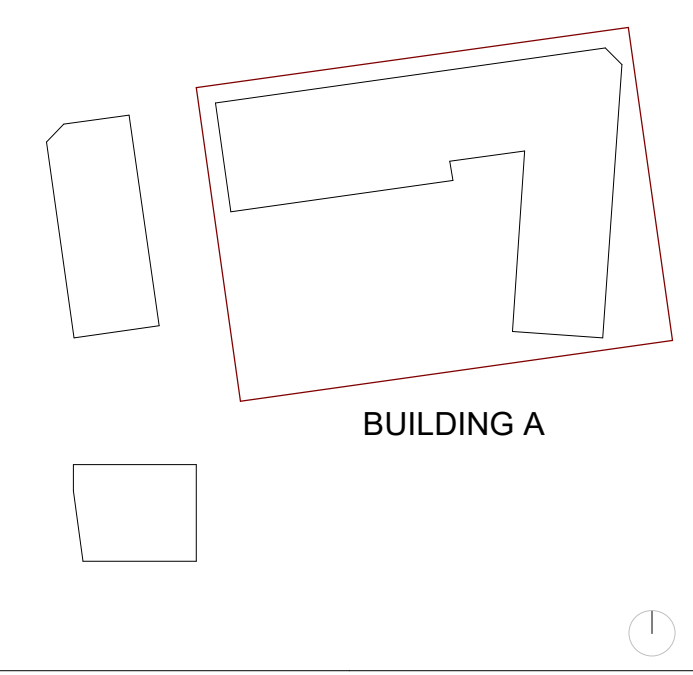

KEY LEGEND

- BUILDING A CYCLE STORE
- BUILDING A CORE
- ACCESS ROUTE

P2	First Issue / Revised as clouded	26/05/23
P1	First Issue / Revised as clouded	24/05/23
Revision	Description	Date

STATUS

Preliminary

PROJECT

Cranwood

DRAWING

Building A Cycle Store

DRAWN BY	CHECKED BY	DATE
LB	CB	May 2023
SCALE (@ A1)	PROJECT NUMBER	REV
As indicated	22026	P2
DRAWING NUMBER	CRA - DAR - XX - XX - DR - A - 0409	Revision

Delta Architects
1 Batemans Row
London
EC2A 3HH
T 020 7613 5702
www.deltaarchitects.co.uk

1 Building A Cycle Store Plan
1 : 25

200 0 200 400 600 800 1000
SCALE 1:25 mm