


NUMBER OF BIKE SPACES

According to Approved Planning Application Ref. HGY/2021/2727
Design Document: Design & Access Statement

Building C


Total number of bike spaces: 2 per house.

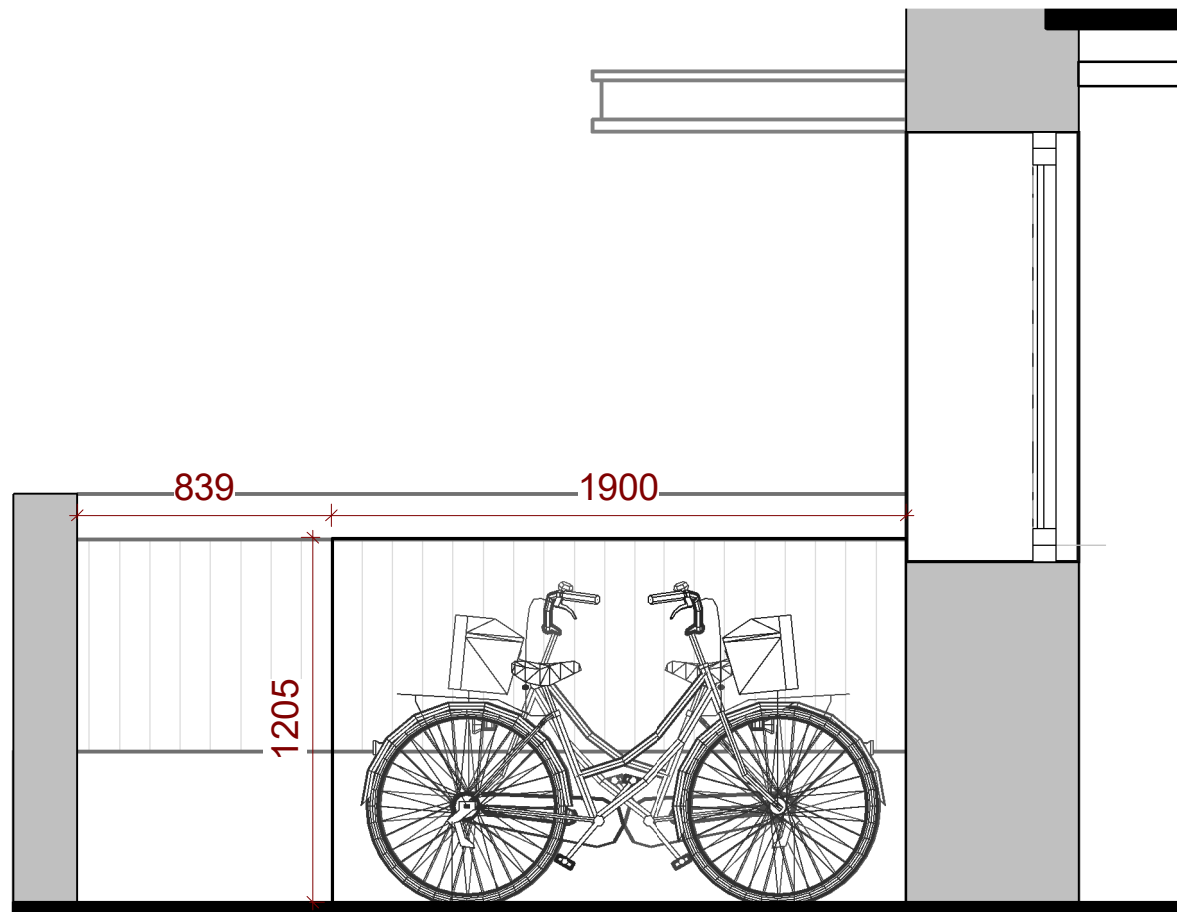


1 Section across front patios
1 : 25



0 Building C Cycle Store Location Plan
1 : 250

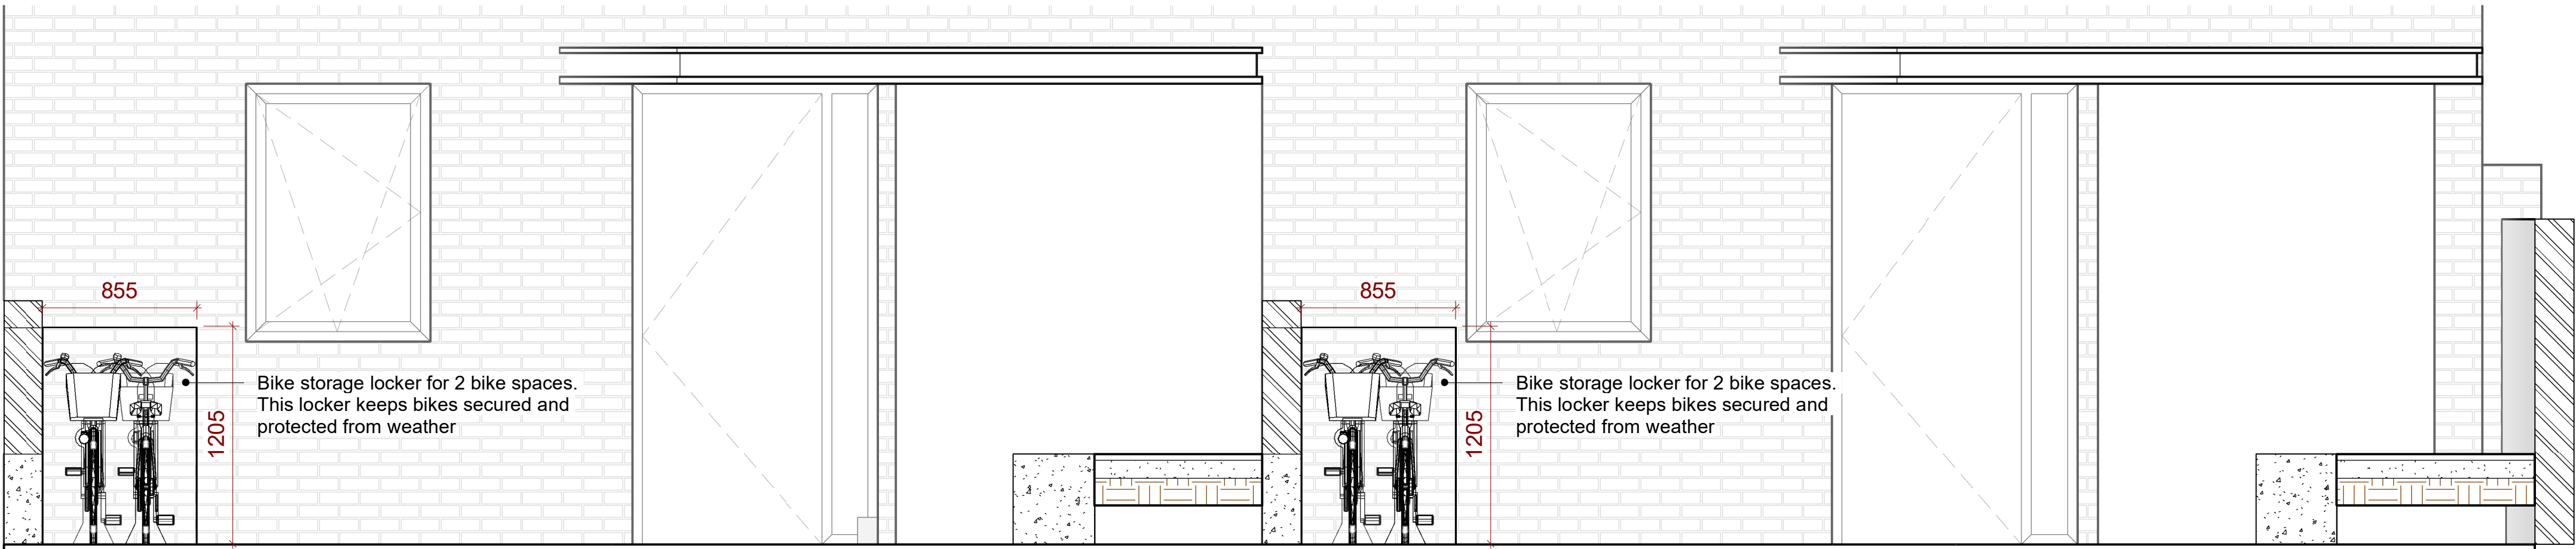

2 Section along Front Patios
1 : 25

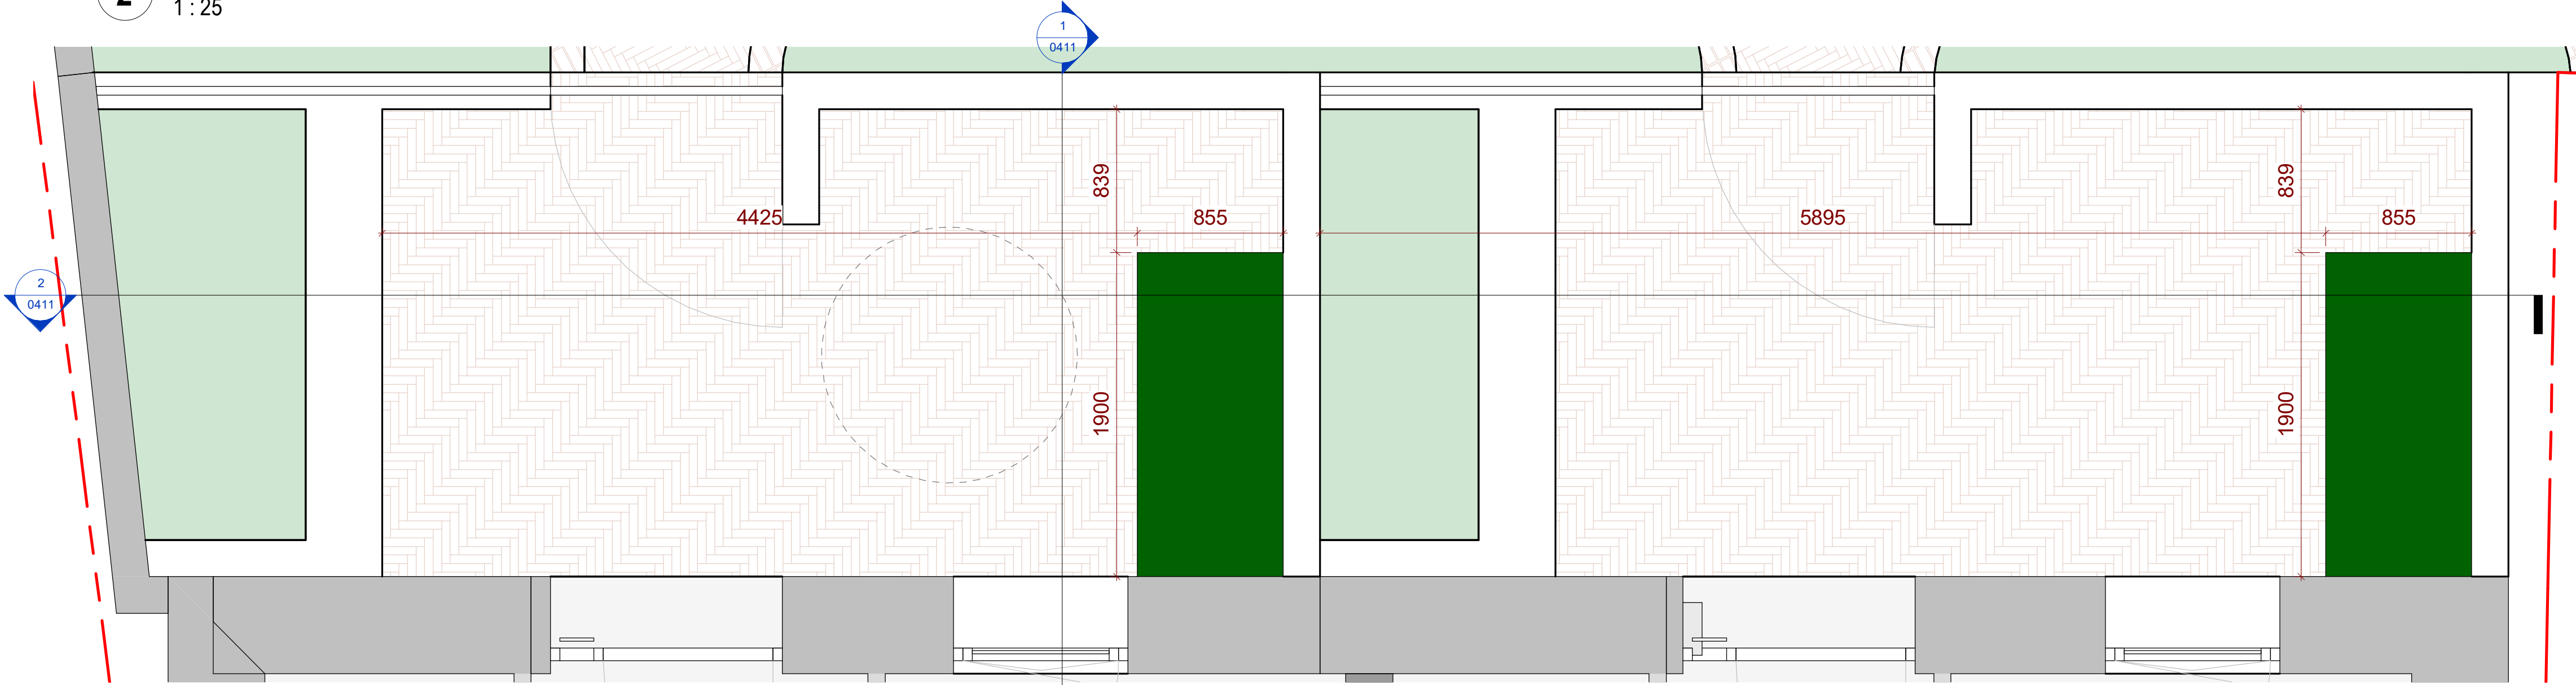


3 Building C Front Patios Plan
1 : 25

200 0 200 400 600 800 1000
SCALE 1:25 mm

Copyright reserved

All dimensions to be checked on site before work commences.
Figured dimensions to be taken in preference to scaled dimensions.
If in doubt please ask.

KEY PLAN

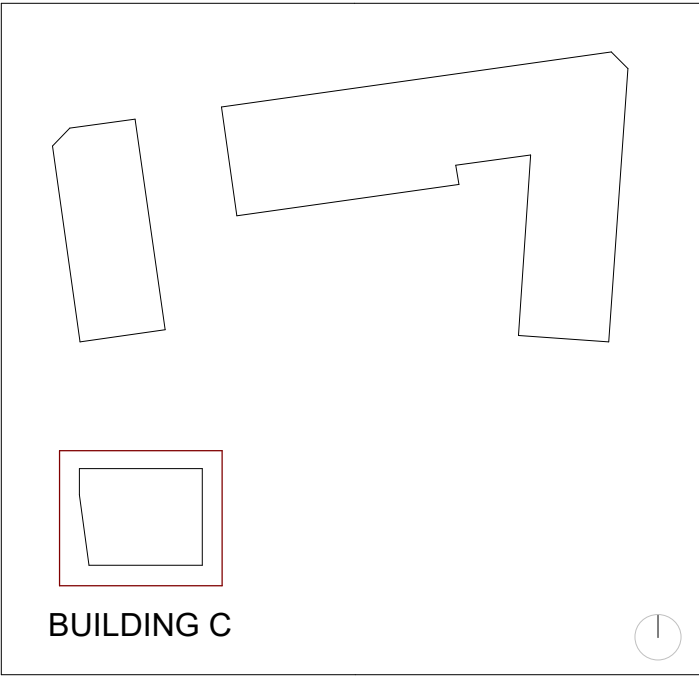

P1 First Issue / Revised as clouded 24/05/23

Revision Description Date

STATUS

Preliminary

PROJECT

Cranwood

DRAWING

Building C Cycle Store

DRAWN BY LB CHECKED BY CB DATE May 2023

SCALE (@ A1) As indicated PROJECT NUMBER 22026

DRAWING NUMBER CRA - DAR - XX - XX - DR - A - 0411 REV P1

Project Identifier Originator Zone Level Type Discipline Number Revision



www.deltaarchitects.co.uk