


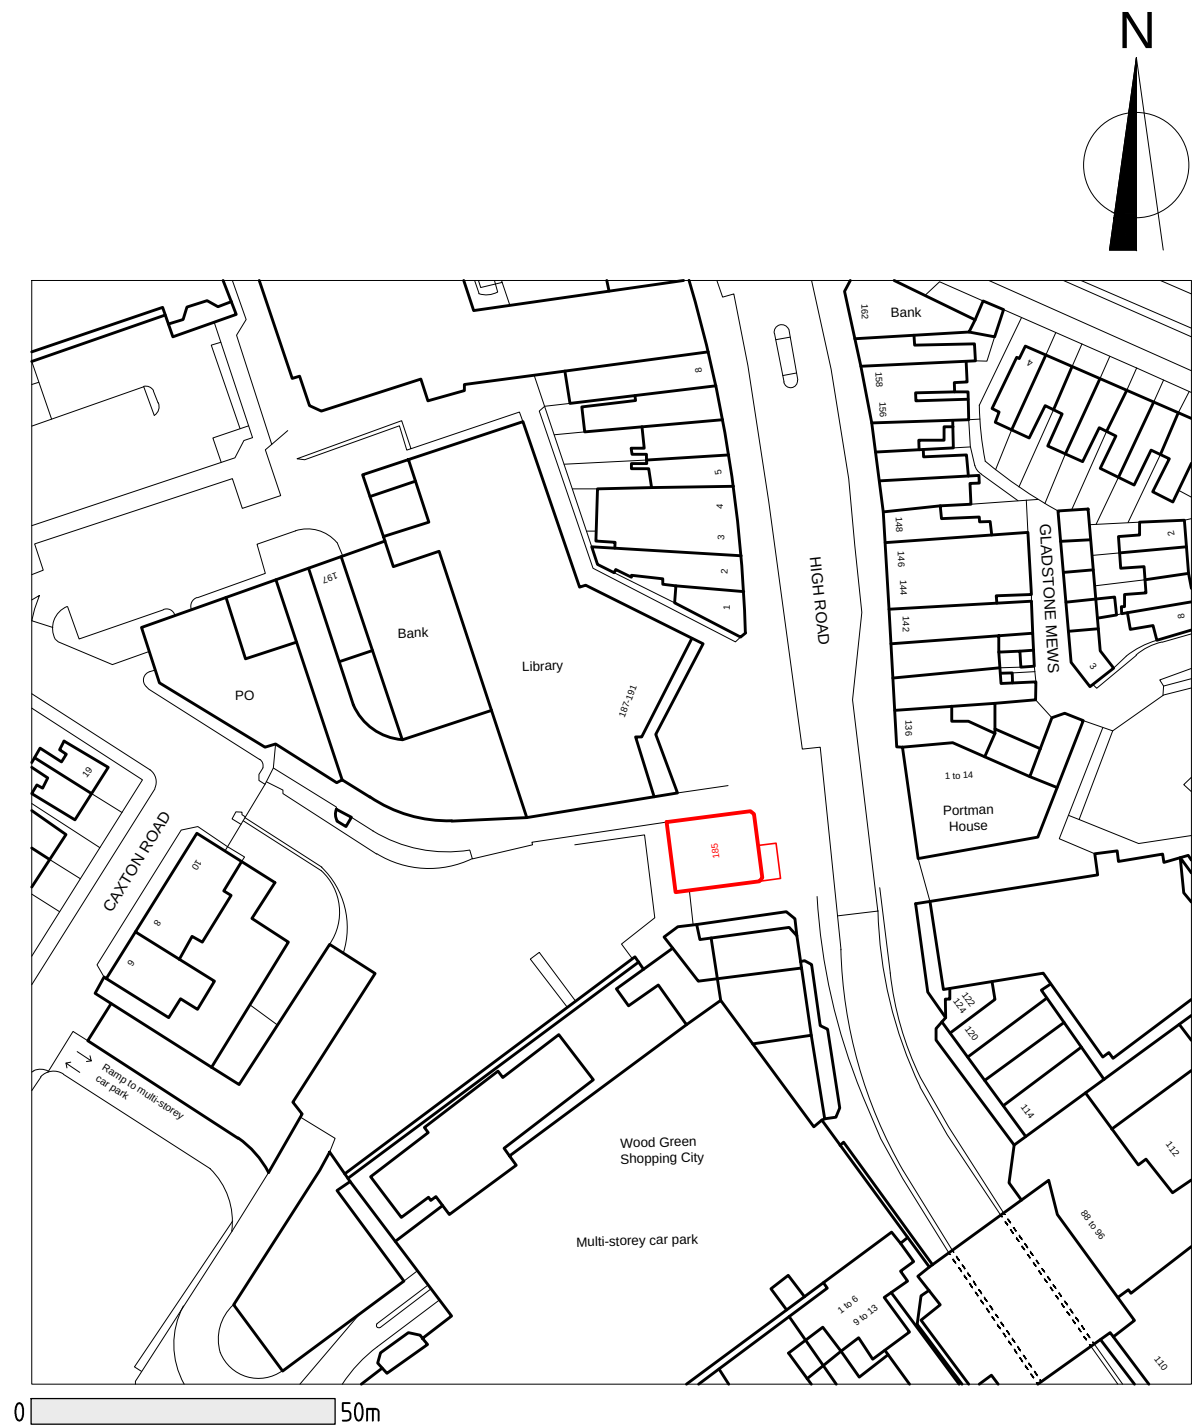

NOTES: ALL FIGURED DIMENSIONS TO BE CHECKED ON SITE PRIOR TO CONSTRUCTION.
ALL COPYRIGHT RESERVED.

VG ARCA Designs
52 Russell road,
London, E4 8HB
Email: info@vgarcadesigns.co.uk

Project
185 High Road, Wood Green,
London, N22 6BA

Drawing
ERECTION OF 2ND FLOOR TO PROVIDE ADDITIONAL SEATING AREA. REPLACEMENT OF 1 X FASCIA SIGN AND INSTALLATION OF 2 X ILLUMINATED LETTER SIGNS

Title
Location Plan

Drawing Status PLANNING APPLICATION

Scale 1:1250 @ A3	Drawn VG	Checked	Date 11-05-23
----------------------	-------------	---------	------------------

Drawing/Job No MAY/EA/23-001	Revision
---------------------------------	----------