



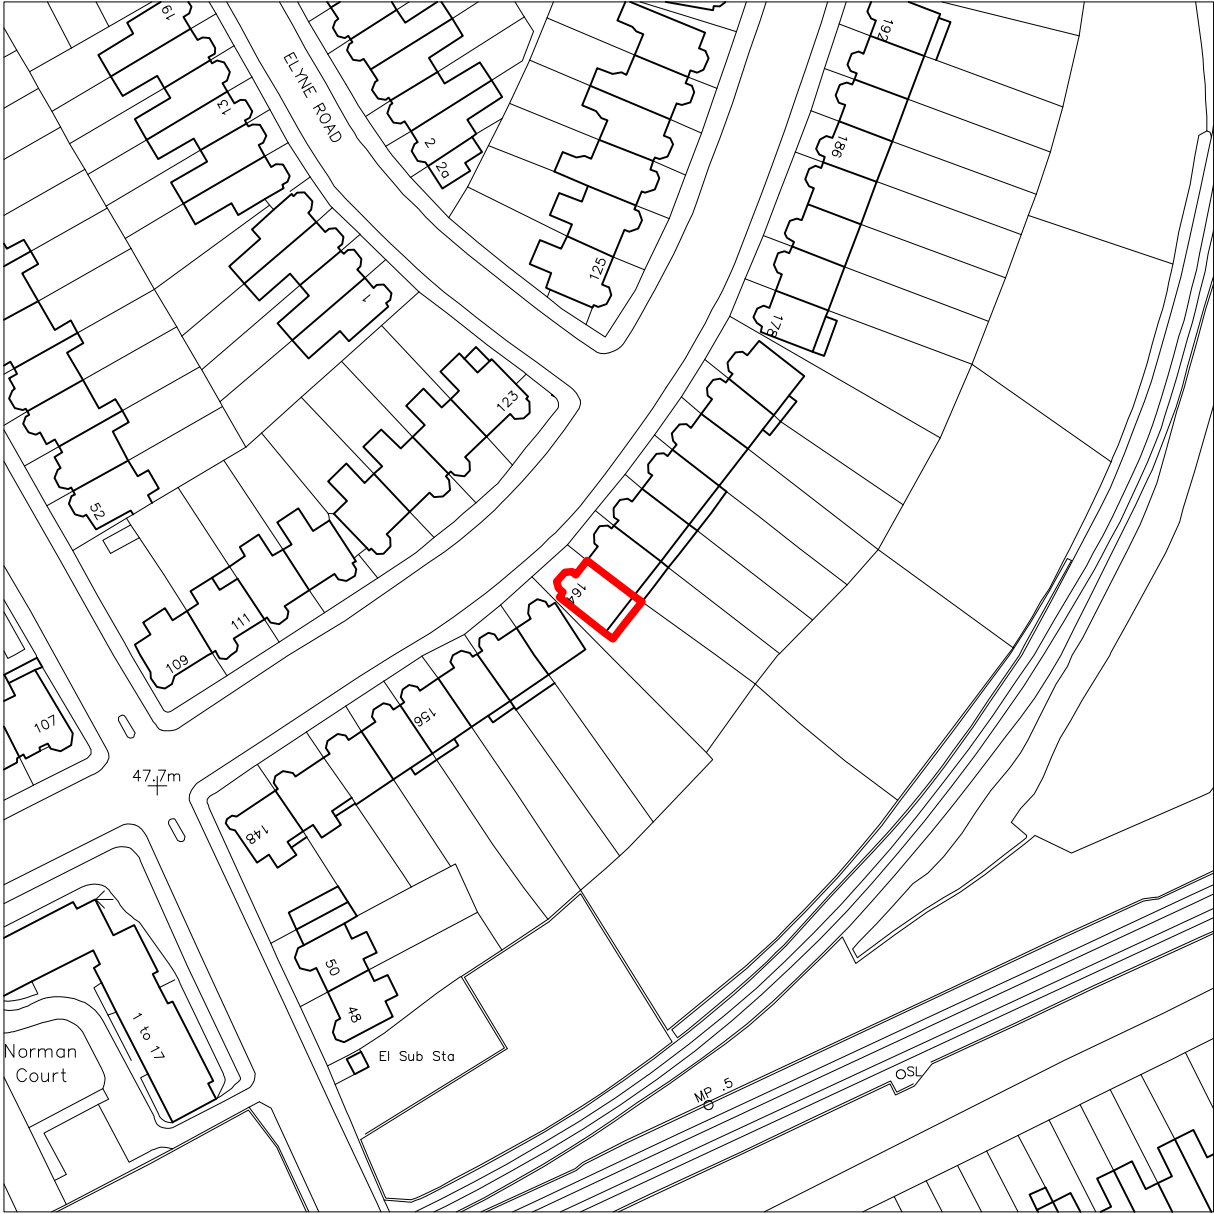

1 **Location Plan**
Scale: 1:1250

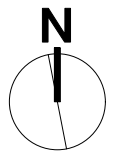

NOTES

Date	No.	Revision Notes
------	-----	----------------

Date	No.	Issue Notes
------	-----	-------------

Project Title
STAPLETON HALL ROAD
Top Floor Flat
164 Stapleton Hall Road
N4 4QJ

Sheet Title
Location Plan

Sheet Scale
1:1250@ A3

Sheet No.
Project ID: 23SHR-XX-10-XX-01
23SHR-XX-10-XX-01

Suitability
SO INITIAL STATUS