




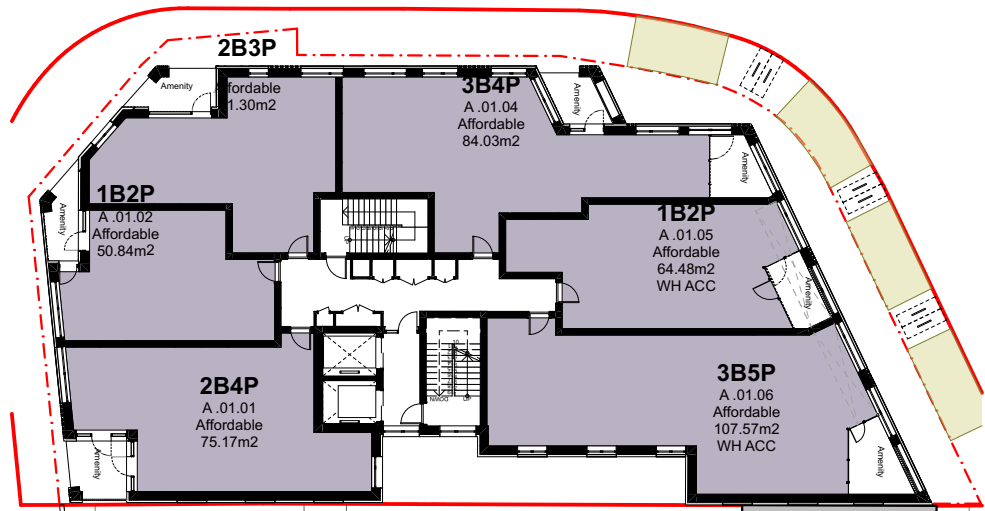


1 01_Floor Floor 1:350

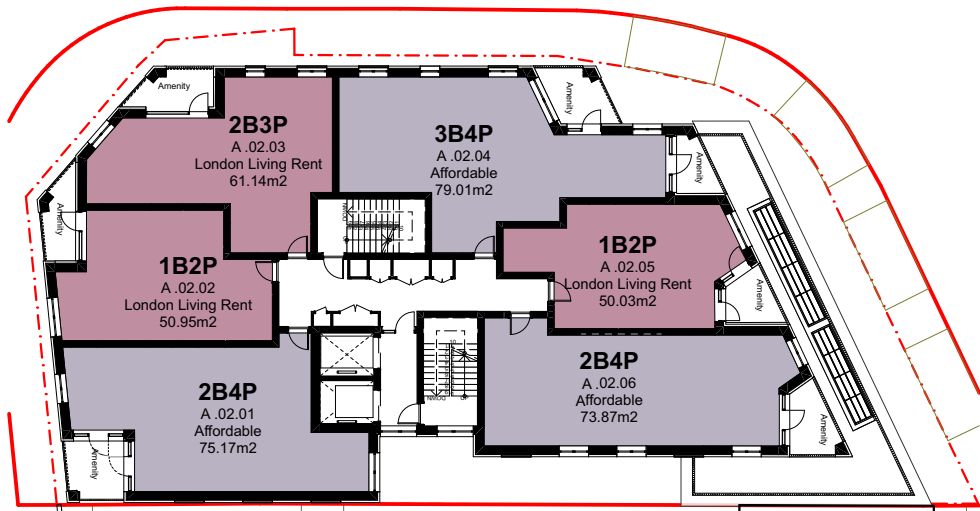


2 02_Second Floor 1:350

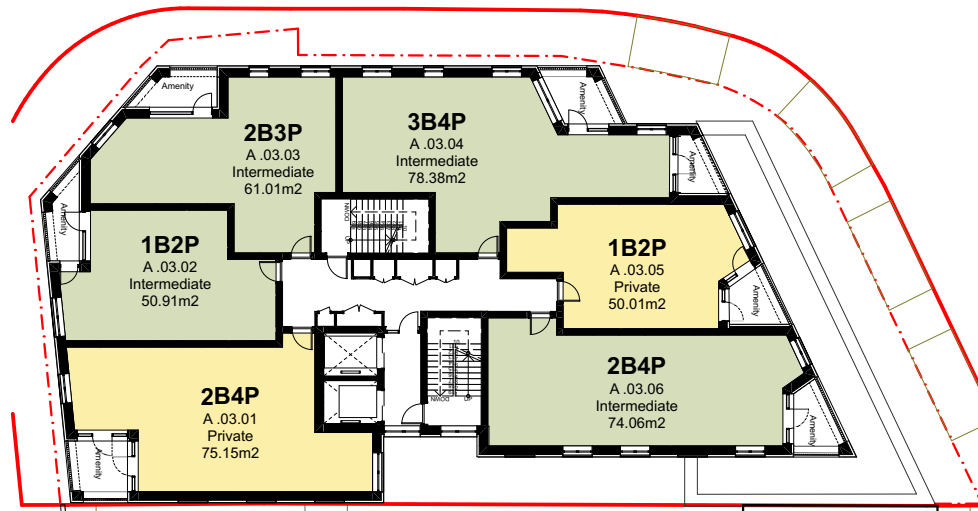


3 03_Third Floor 1:350

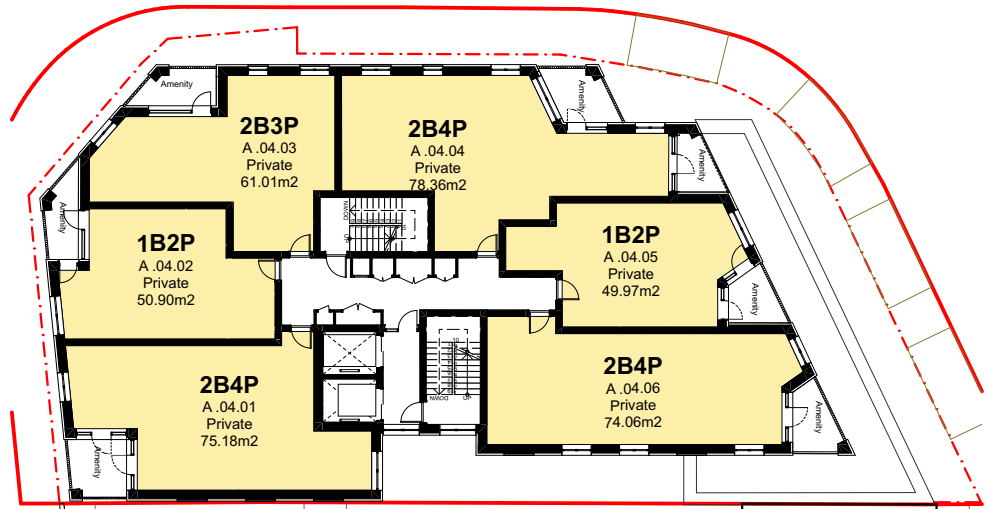


4 04-05_Fourth & Fifth Floors 1:350

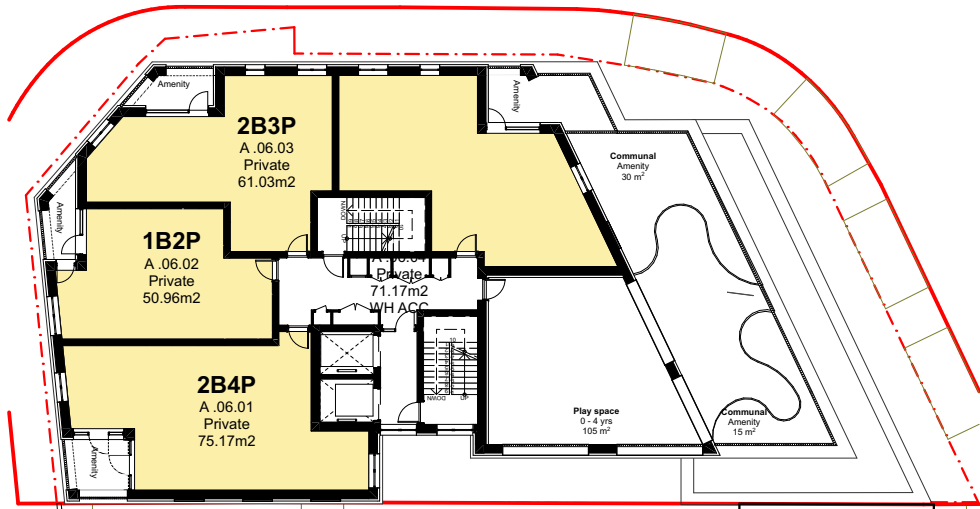


5 06_Sixth Floor 1:350

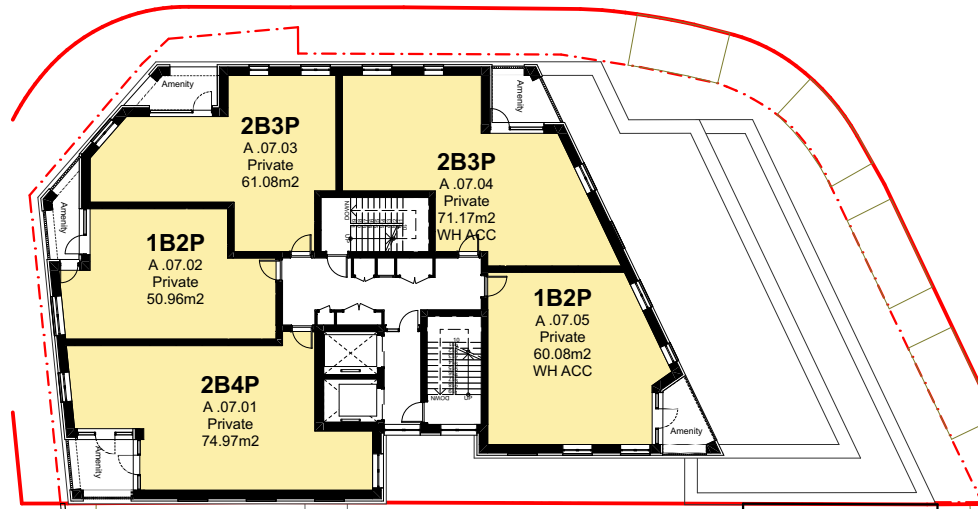

6 07_Seventh Floor 1:350

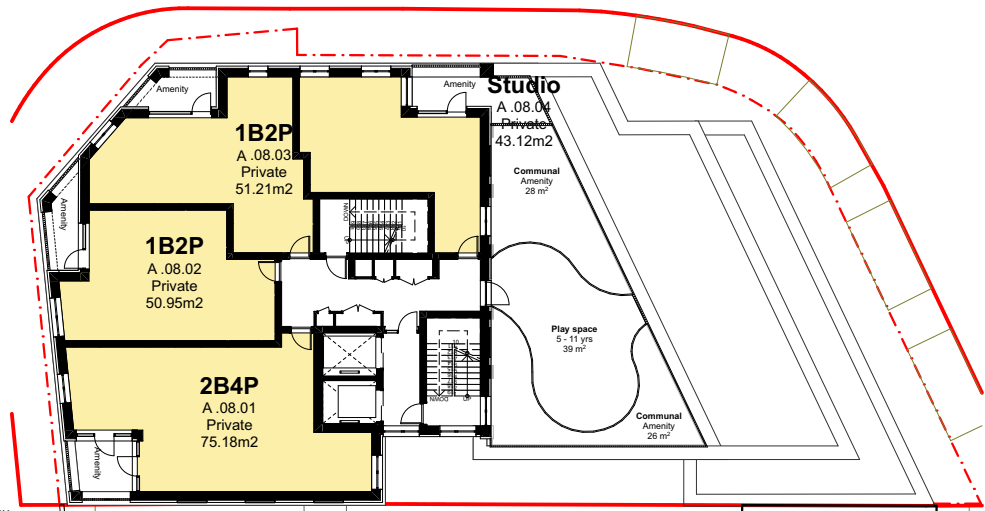

7 08_Eight Floor 1:350

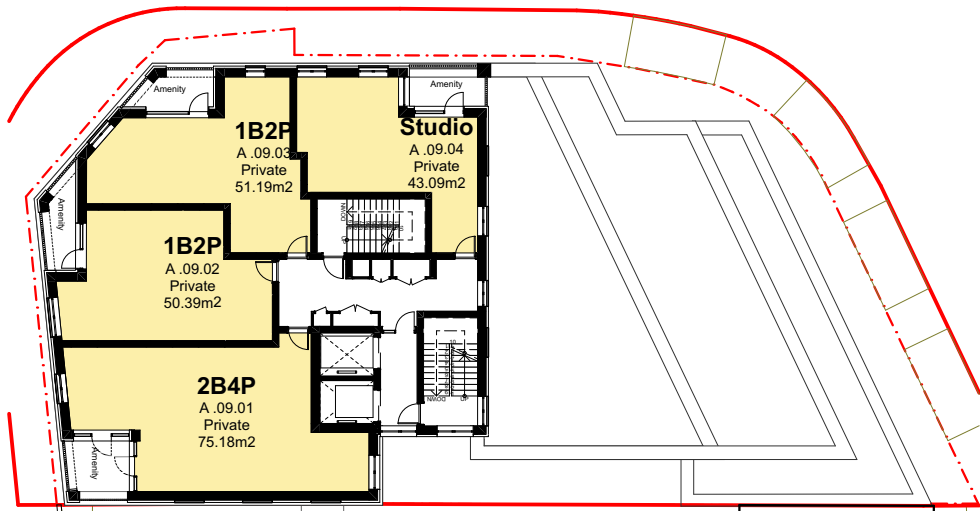

8 09-10_Nineth & Tenth Floors 1:350



KEY

Affordable	9
Intermediate	4
London Living Rent	3
Private	35
	51

stock wool

The Pump House 19 Hooper Street
London E1 8BU 020 7264 8600
info@stockwool.co.uk

Client Magic Living Ltd
Paul Simon Homes
Project 30-36 Clarendon Road, N8 ODJ
(Jessica Buttons Factory)
Drawing
TENURE

Status PL
Scale 1:350@A3
CAD File 3572 - Buttons Factory_MainFile_Revised submission.pln
Date
Drawn #CAD Technician Full Name
Checked #Contact Full Name
Project No - Drawing No
3572_SK(20)004_01
Revision