



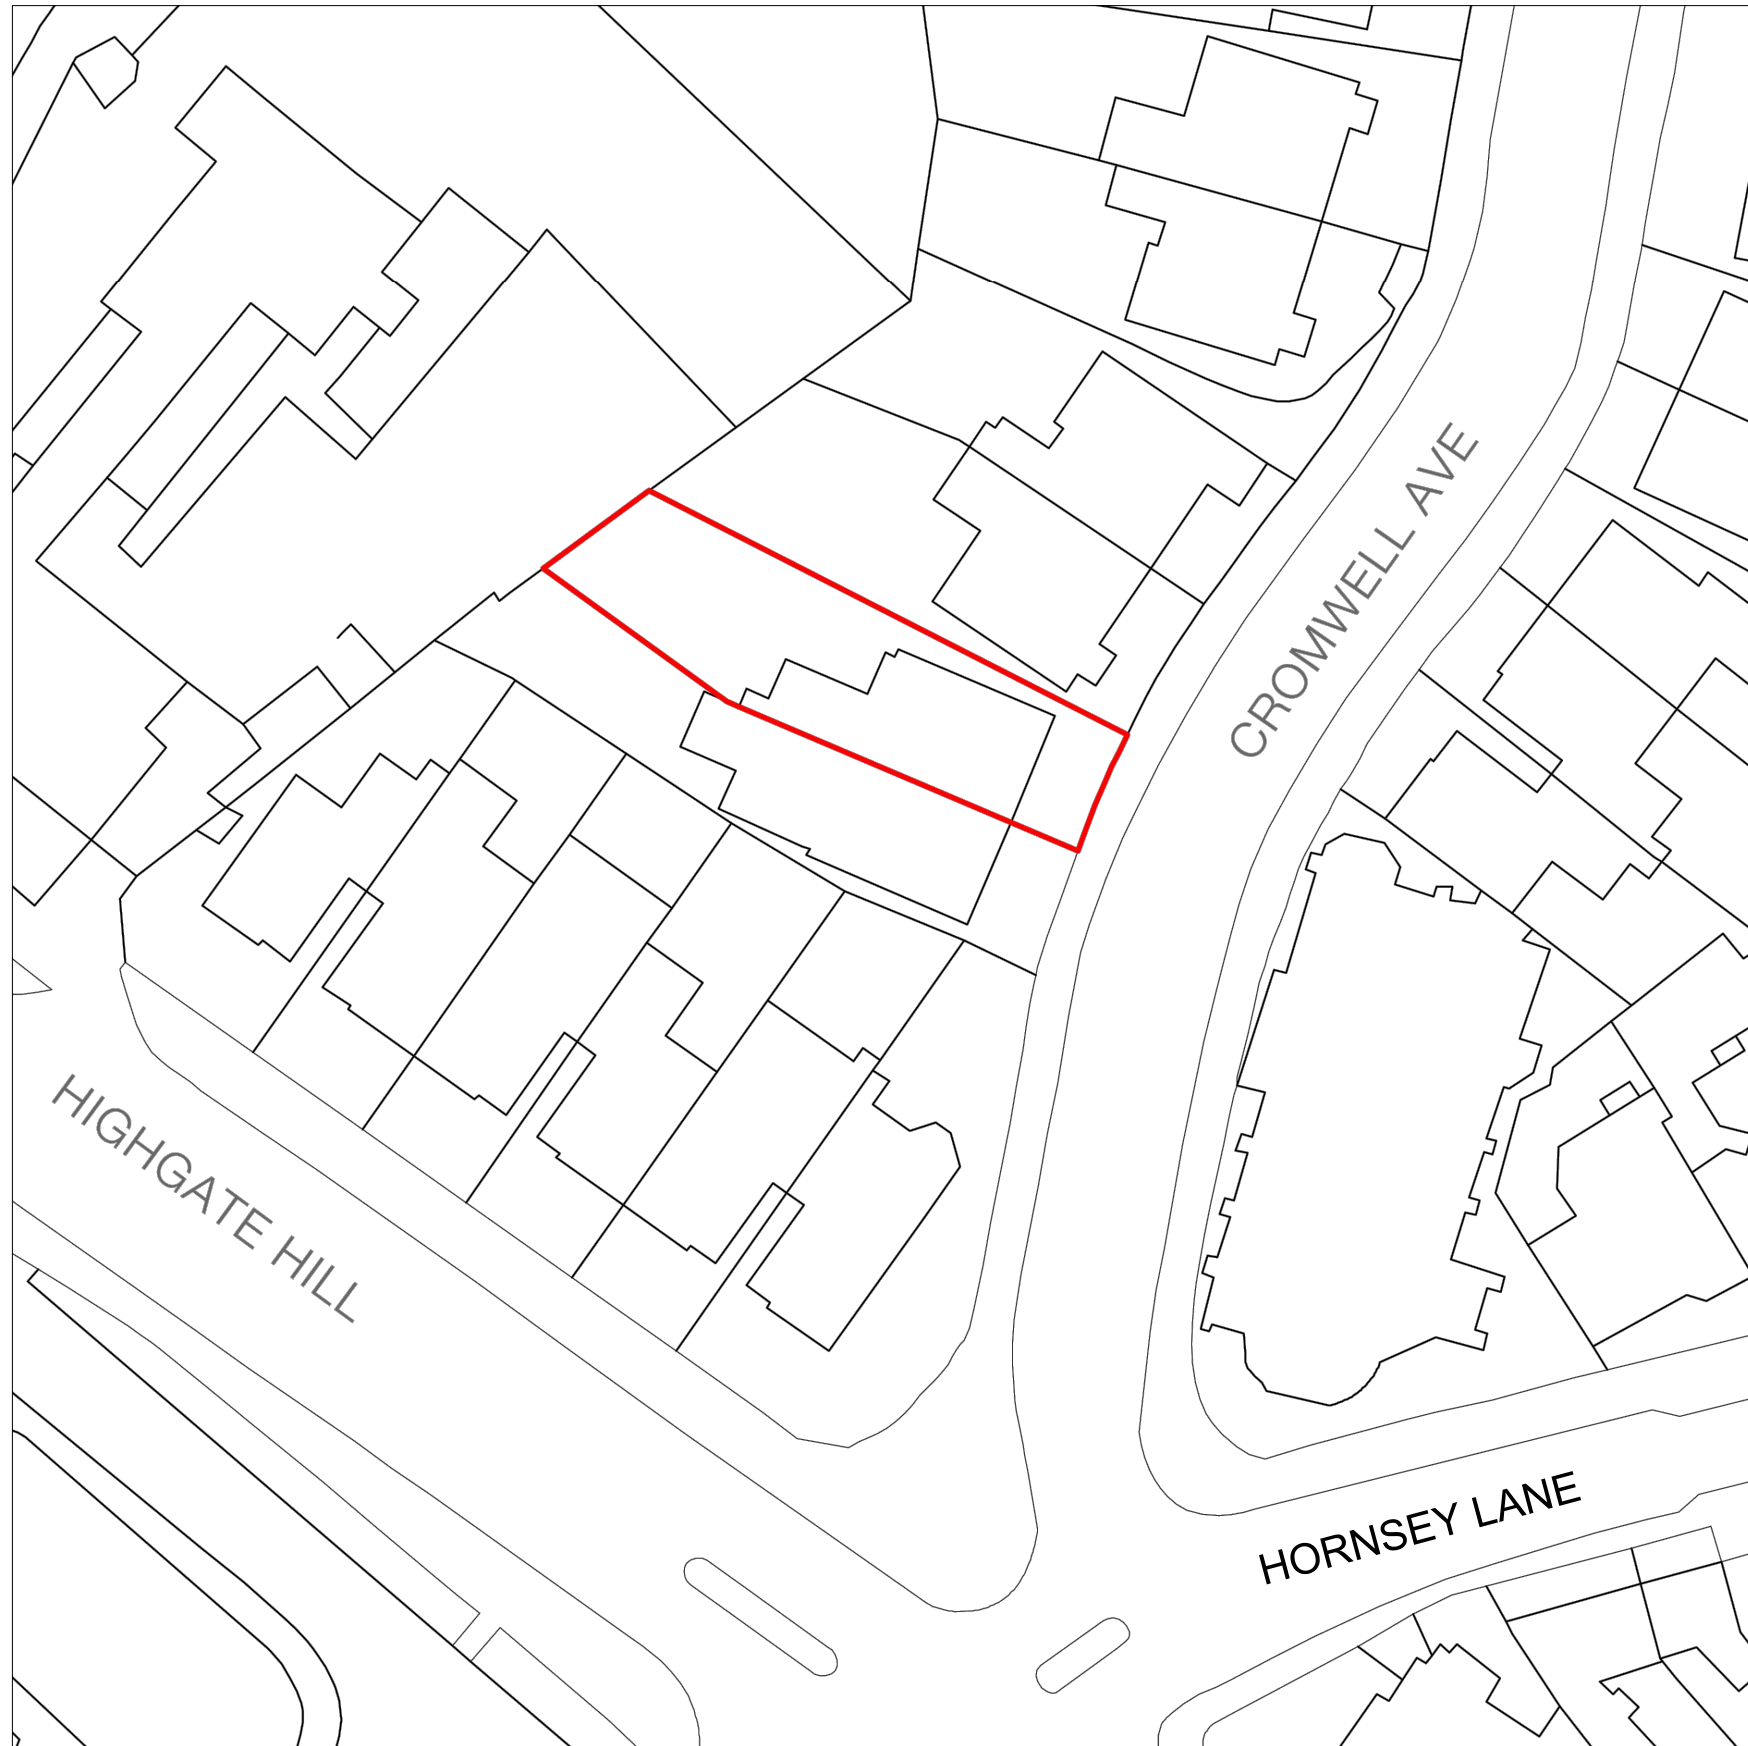

BLOCK PLAN
scale 1:500

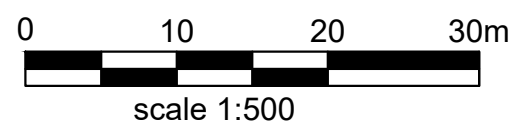

Business Design Centre
52 Upper street, Islington
London, N1 0QH

0207 288 1188
www.rjarchitectureinteriors.com

project Flat 4, 94 Cromwell Avenue
N6 5HQ

title Block Plan

scale 1/500@A3

drawing no. RJ-94CWA-SF-00_2

drawn by VC

rev