





Ordnance Survey (c) Crown Copyright 2022. All rights reserved. Licence number 100022432

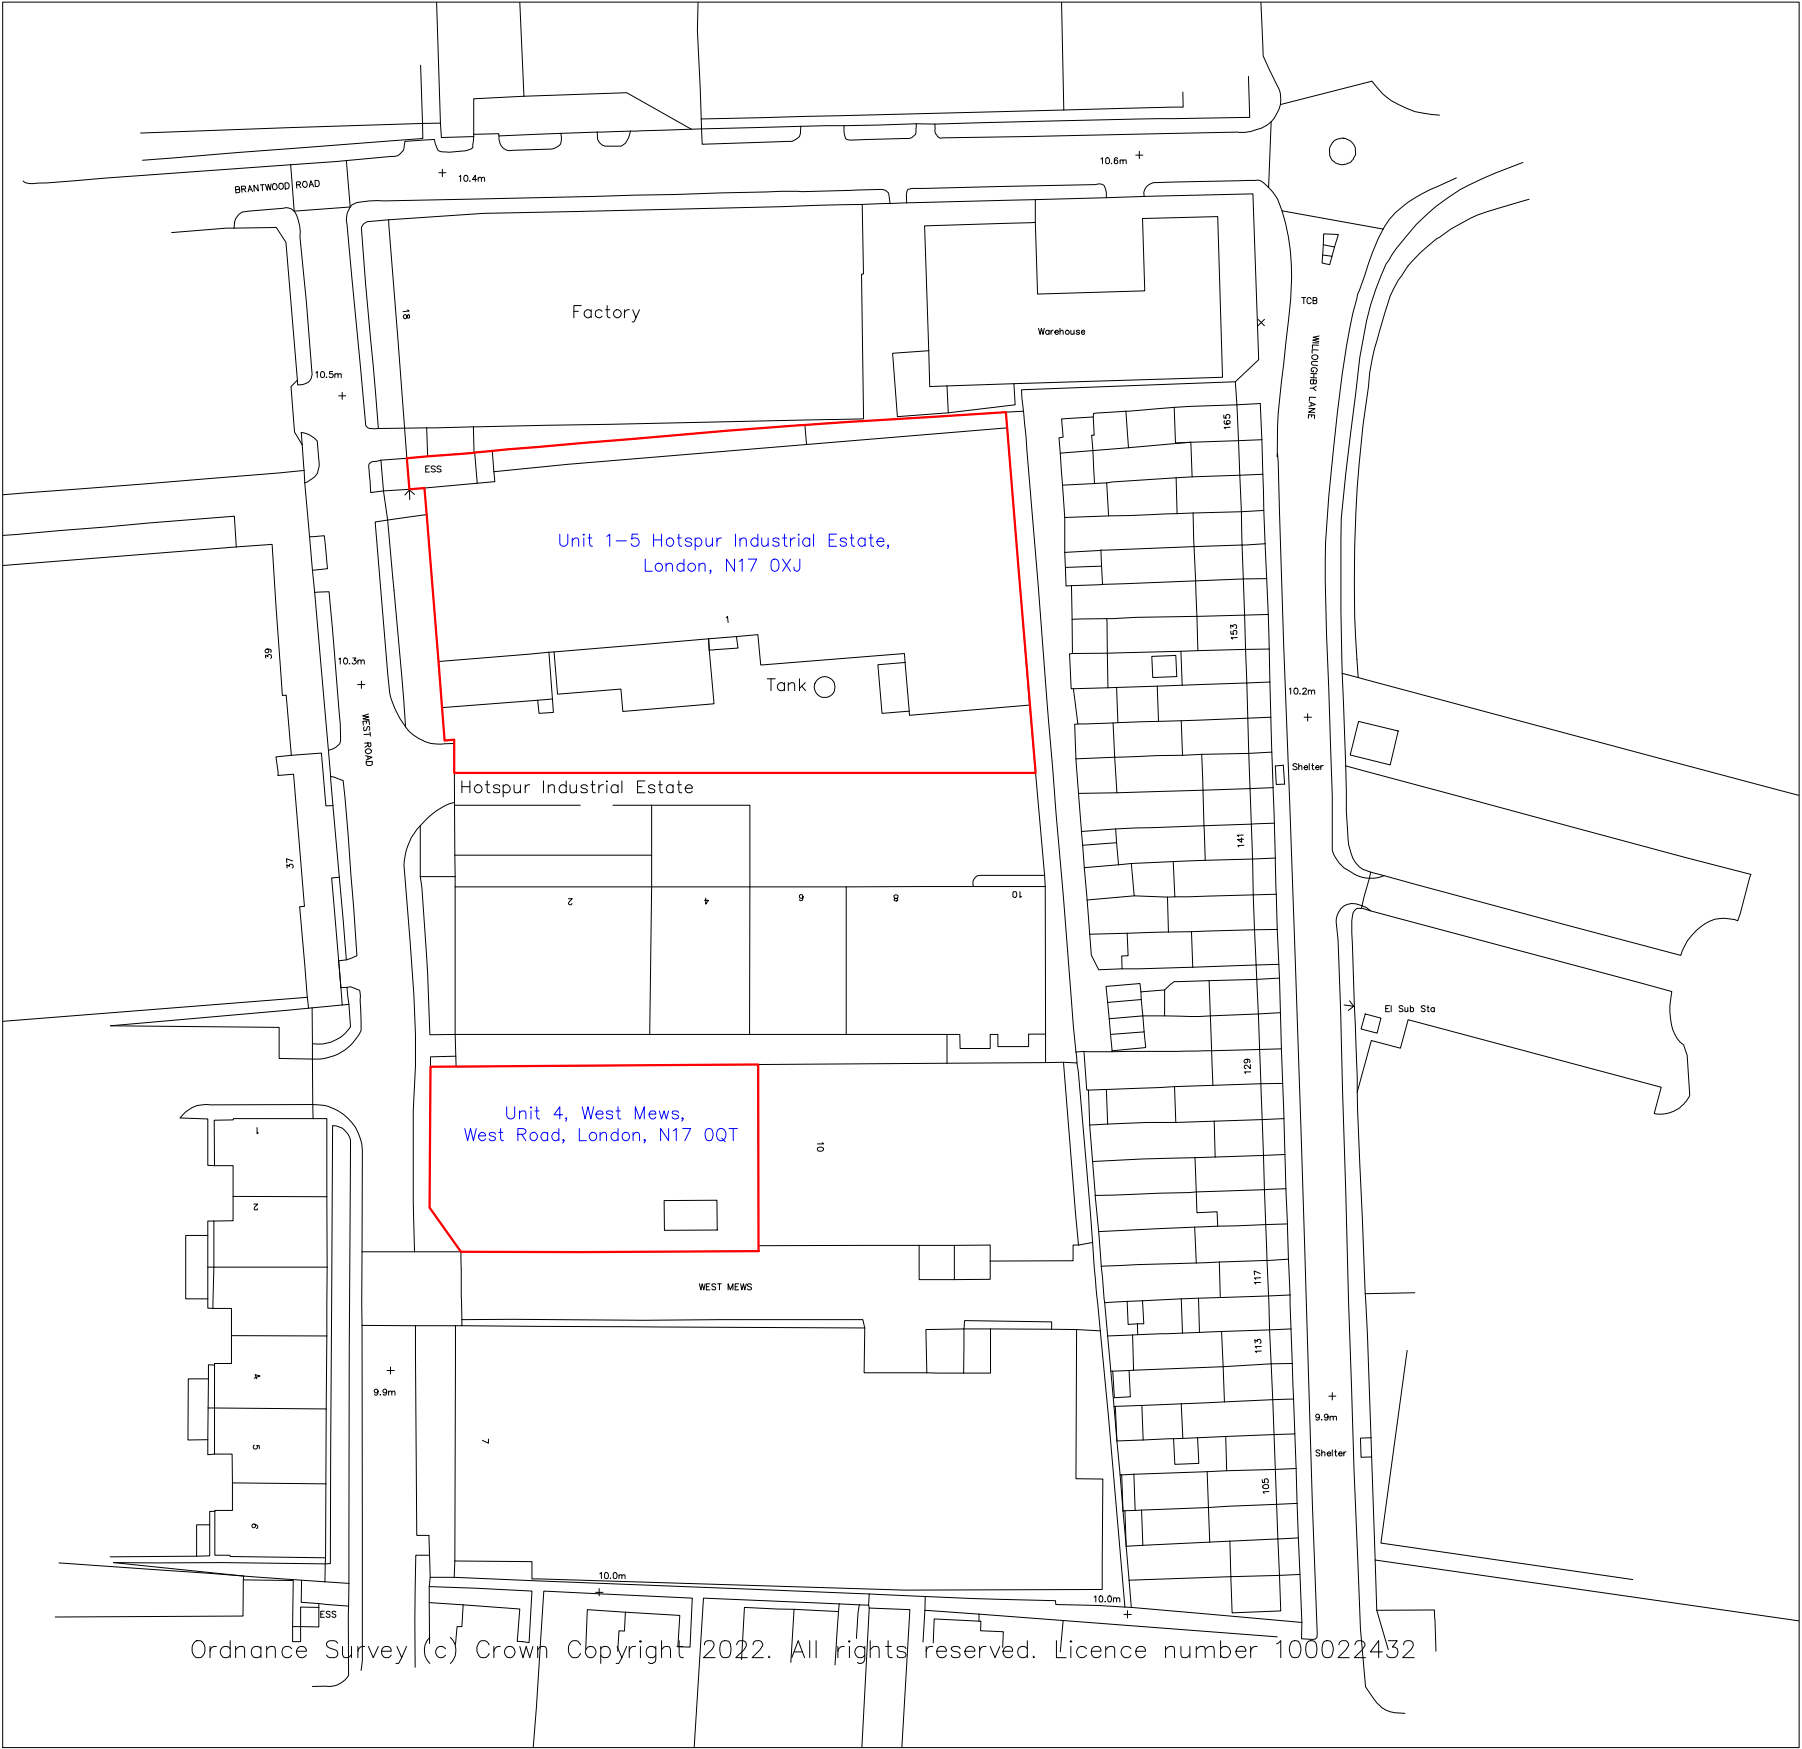

LOCATION PLAN

SCALE 1:1250

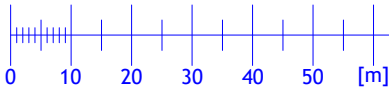

REVISION		
Rev	Notes	Date
A	Boundary outline	31/05/2023
NOTES: Site boundary to be checked and verified with Title Plan prior to construction.		
STATUS Planning		
DRAWING TITLE Location plan		
CLIENT Redcorn		
PROJECT ADDRESS Unit 1-5 Hotspur Industrial Estate, West Road, London, N17 0XJ and Unit 4, West Mews, West Road, London, N17 0QT		
SCALE 1:1250 at A3		DRAWN BY AB
DATE March 2023		CHECKED BY DD
DRAWING NO. 1HIE - 100 - A		