




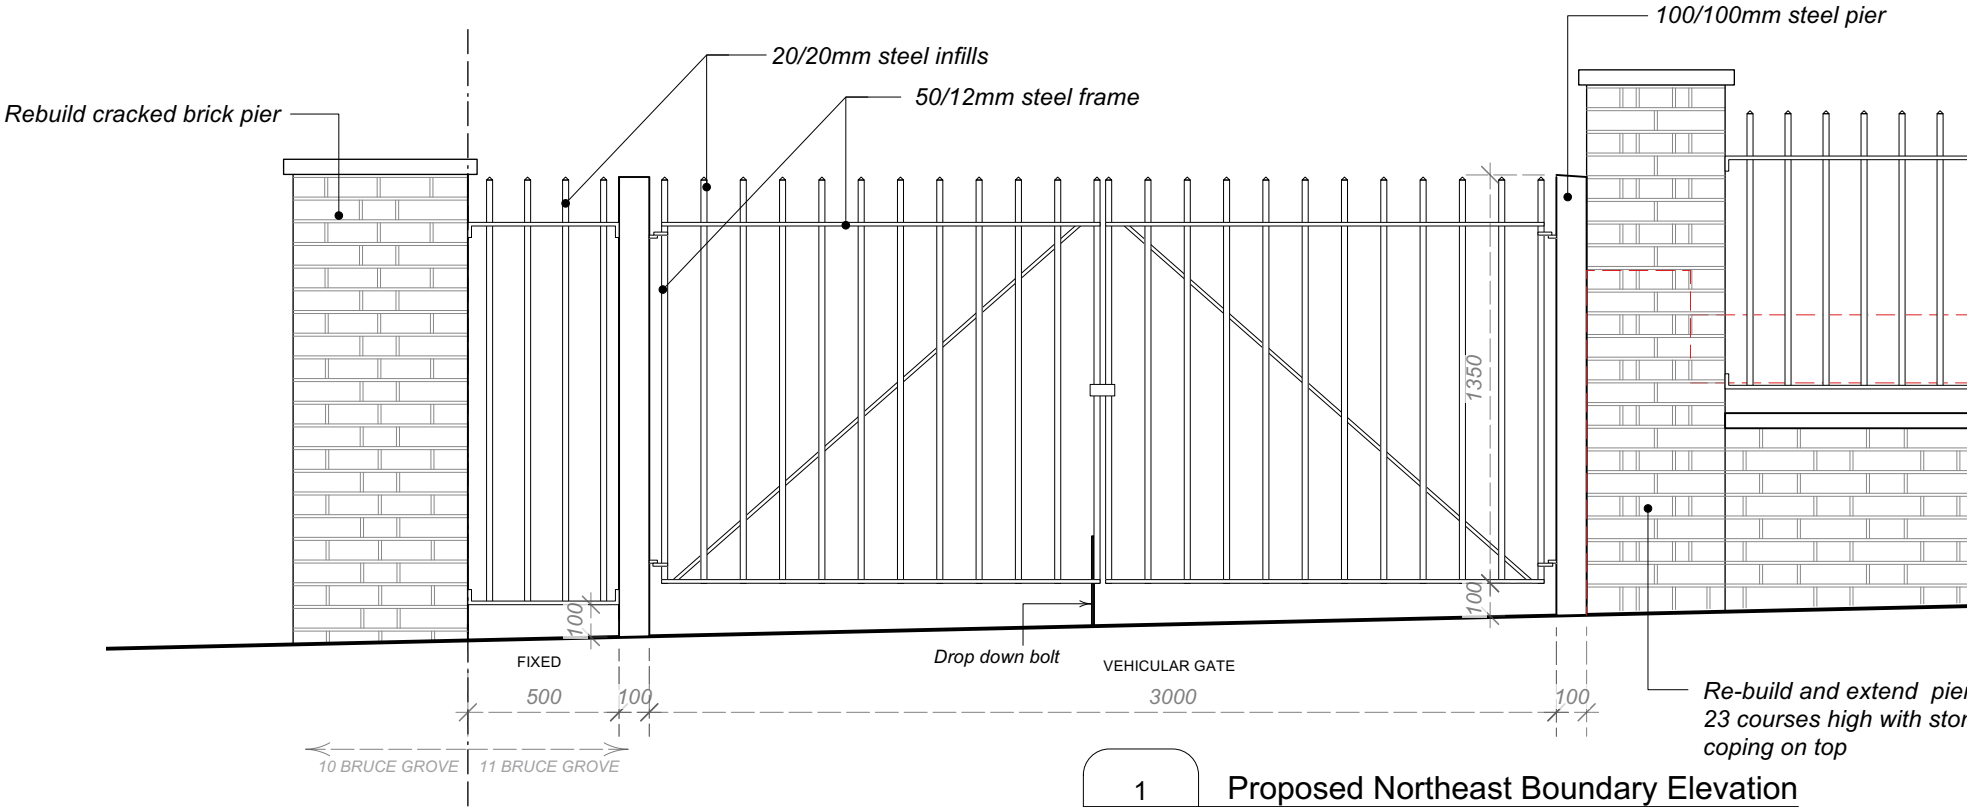

1
BG11-04
Proposed Northeast Boundary Elevation
1:25@A3

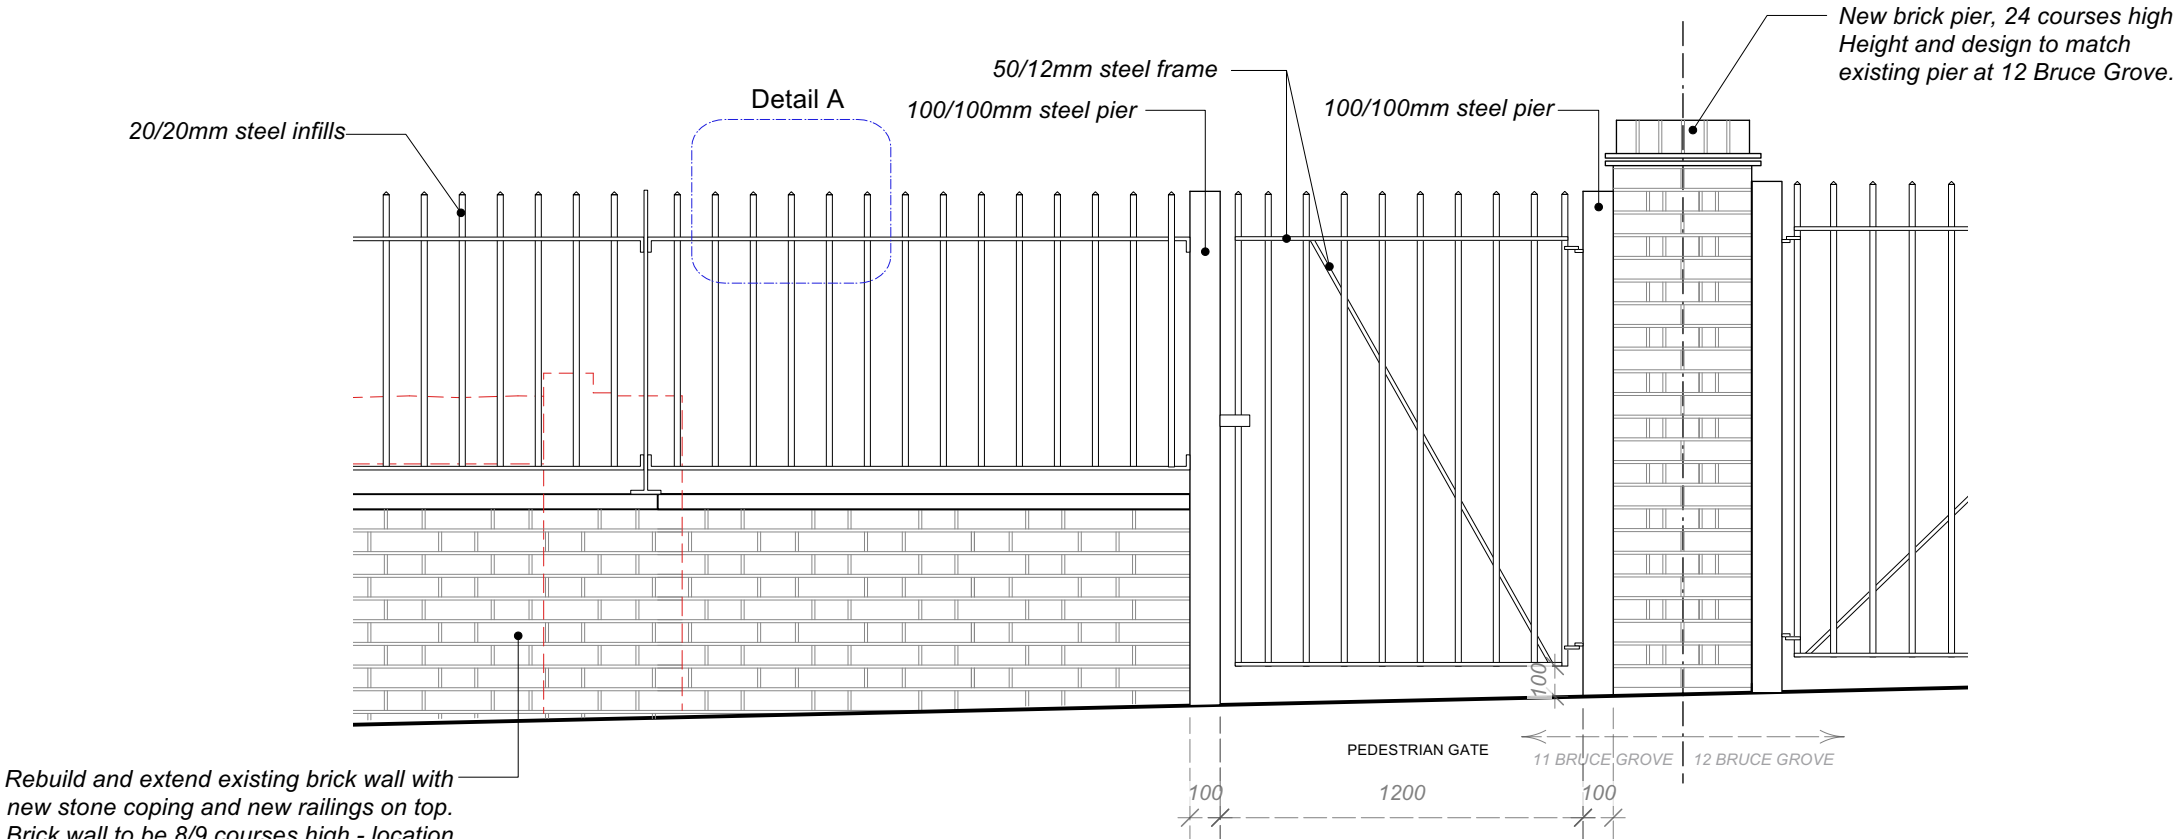

2
BG11-04
Proposed Northwest Boundary Elevation
1:25@A3

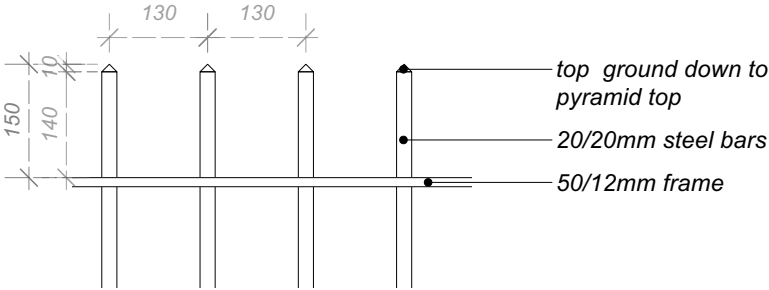

3
BG11-04
Detail A
1:10@A3



- Notes
- 1. Lockable latch to pedestrian and vehicular gates. Padlock to be supplied by tenant.
 - 2. Upper part of gates and railing to be lined (see above); Bottom to be 100mm above finished level;

Revisions		
A	29/03/2023	Drawing update

Haringey Heritage Action Zone

Proposed Vehicular and Pedestrian Gates Design

11 Bruce Grove

ROGER MEARS ARCHITECTS LLP
Union Chapel, Compton Avenue London N1 2XD
rma@rmears.co.uk tel 020 7359 8222
www.rmears.co.uk © Roger Mears Architects LLP 2022

Date	Scale	Job No.	Code	Dwg No.	Rev.
Jan 2022	various@A3	2141		BG11-04	A