


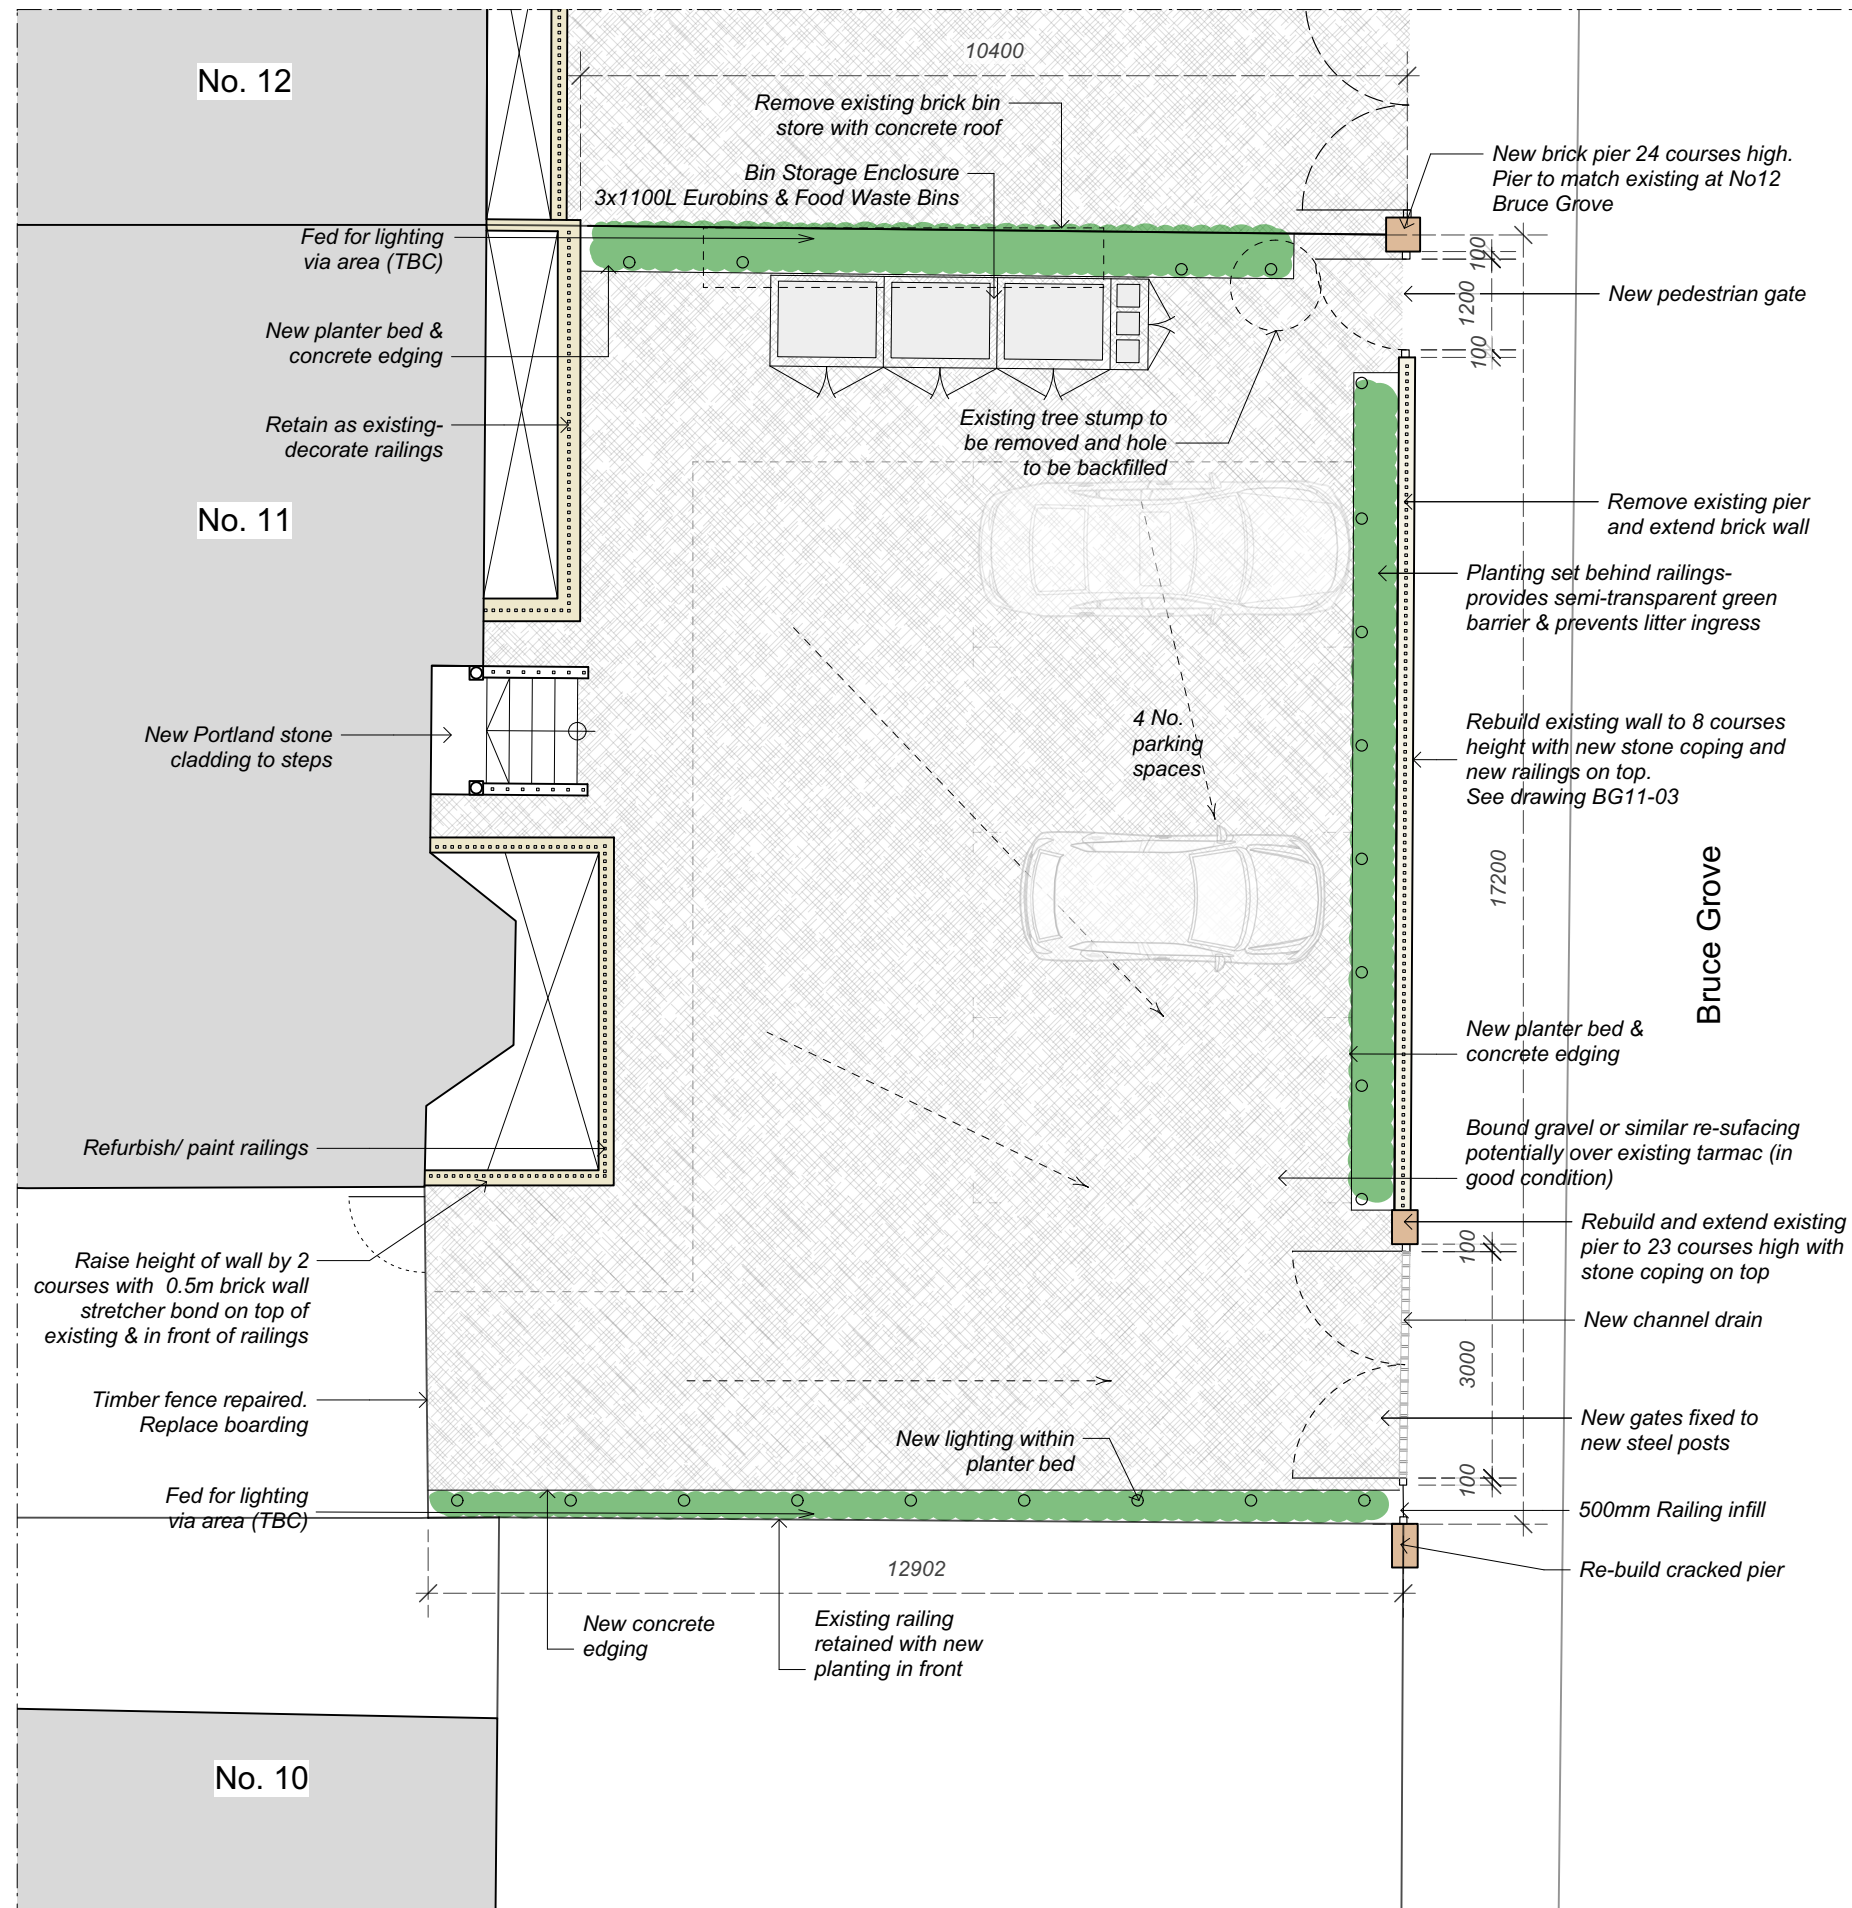

01 11 Bruce Grove Plan  
BG11-02 1:100@A3; 1:50@A1

## Notes

|   |                           |            |
|---|---------------------------|------------|
| D | Drawing update            | 29/03/2023 |
| C | Updating layout and notes | 08/02/2023 |
| B | Updating layout and notes | 25/01/2023 |
| A | Updating layout           | 05/09/2022 |

|           |   |   |   |   |   |   |   |
|-----------|---|---|---|---|---|---|---|
| Revisions | 0 | 1 | 2 | 3 | 4 | 5 | M |
|-----------|---|---|---|---|---|---|---|

Haringey Heritage Action Zone

Proposed Forecourt  
11 Bruce Grove

**ROGER MEARS ARCHITECTS LLP**  
Union Chapel, Compton Avenue London N1 2XD

rma@rmears.co.uk tel 020 7359 8222  
www.rmears.co.uk © Roger Mears Architects LLP 2022

| Date     | Scale               | Job No. | Code | Dwg No. | Rev. |
|----------|---------------------|---------|------|---------|------|
| Jan 2022 | 1:100@A3<br>1:50@A1 | 2141    | -    | BG11-02 | D    |